



Oliver Stedman Government Center
4808 Tower Hill Road; Suite 116
Wakefield, RI 02879
401-783-3370

PUBLIC NOTICE

File Number: 2015-08-058

Date: October 29, 2015

This office has under consideration the application of:

Hyatt Regency Newport
One Goat Island
Newport, RI 02840

for a State of Rhode Island Assent to repair and improve an existing parking lot, a portion of which is condemned due to sink holes and safety concerns. The condemned portion (approx. 70' wide by 100' long) is constructed over a manmade tidal inlet which will be filled with approximately 2,500 cubic yards of backfill. A new seawall will be constructed to retain the fill. Stormwater treatment is proposed for the repaired parking lot.


Project Location:	Hyatt Regency (1 Goat Island)
City/Town:	Newport
Plat/Lot:	46 / 2
Waterway:	Newport Harbor

Plans of the proposed work may be seen at the CRMC office in Wakefield.

In accordance with the Administrative Procedures Act (Chapter 42-35 of the Rhode Island General Laws) you may request a hearing on this matter.

You are advised that if you have good reason to enter protests against the proposed work it is your privilege to do so. It is expected that objectors will review the application and plans thoroughly, visit site of proposed work if necessary, to familiarize themselves with the conditions and cite what law or laws, if any, would in their opinion be violated by the work proposed.

If you desire to protest, you must attend the scheduled hearing and give sworn testimony. A notice of the time and place of such hearing will be furnished you as soon as possible after receipt of your request for hearing. If you desire to request a hearing, to receive consideration, it should be in writing (**with your correct mailing address, e-mail address and valid contact number**) and be received at this office on or before November 29, 2015.

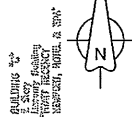[illegible]

**PARKING LOT
RECONSTRUCTION**
Capella Street Parking Lot

Client/Owner: **HYATT REGENCY - Newport**
One Goat Island

learned for

Drawing Title:

LANDSCAPE PLAN
GENERAL SITE PLAN

STEVEN W. OTTEN


 No. 8429
 REGISTERED
 PROFESSIONAL ENGINEER

Drawing Number:
C-2

Sheet **4** of **10**

Project Number:
15099.0

OWNERSHIP AND USE OF DOCUMENTS: DRAWINGS AND SPECIFICATIONS, AS INSTRUMENTS OF PROFESSIONAL SERVICE, ARE AND SHALL REMAIN THE PROPERTY OF THE ENGINEER. THESE DOCUMENTS ARE NOT TO BE USED, IN WHOLE OR PART, FOR ANY OTHER PROJECTS OR PURPOSES, OR BY ANY OTHER PARTIES, THAN THOSE PROPERLY AUTHORIZED BY CONTRACT, WITHOUT THE EXPRESS AUTHORIZATION OF THE ENGINEER.

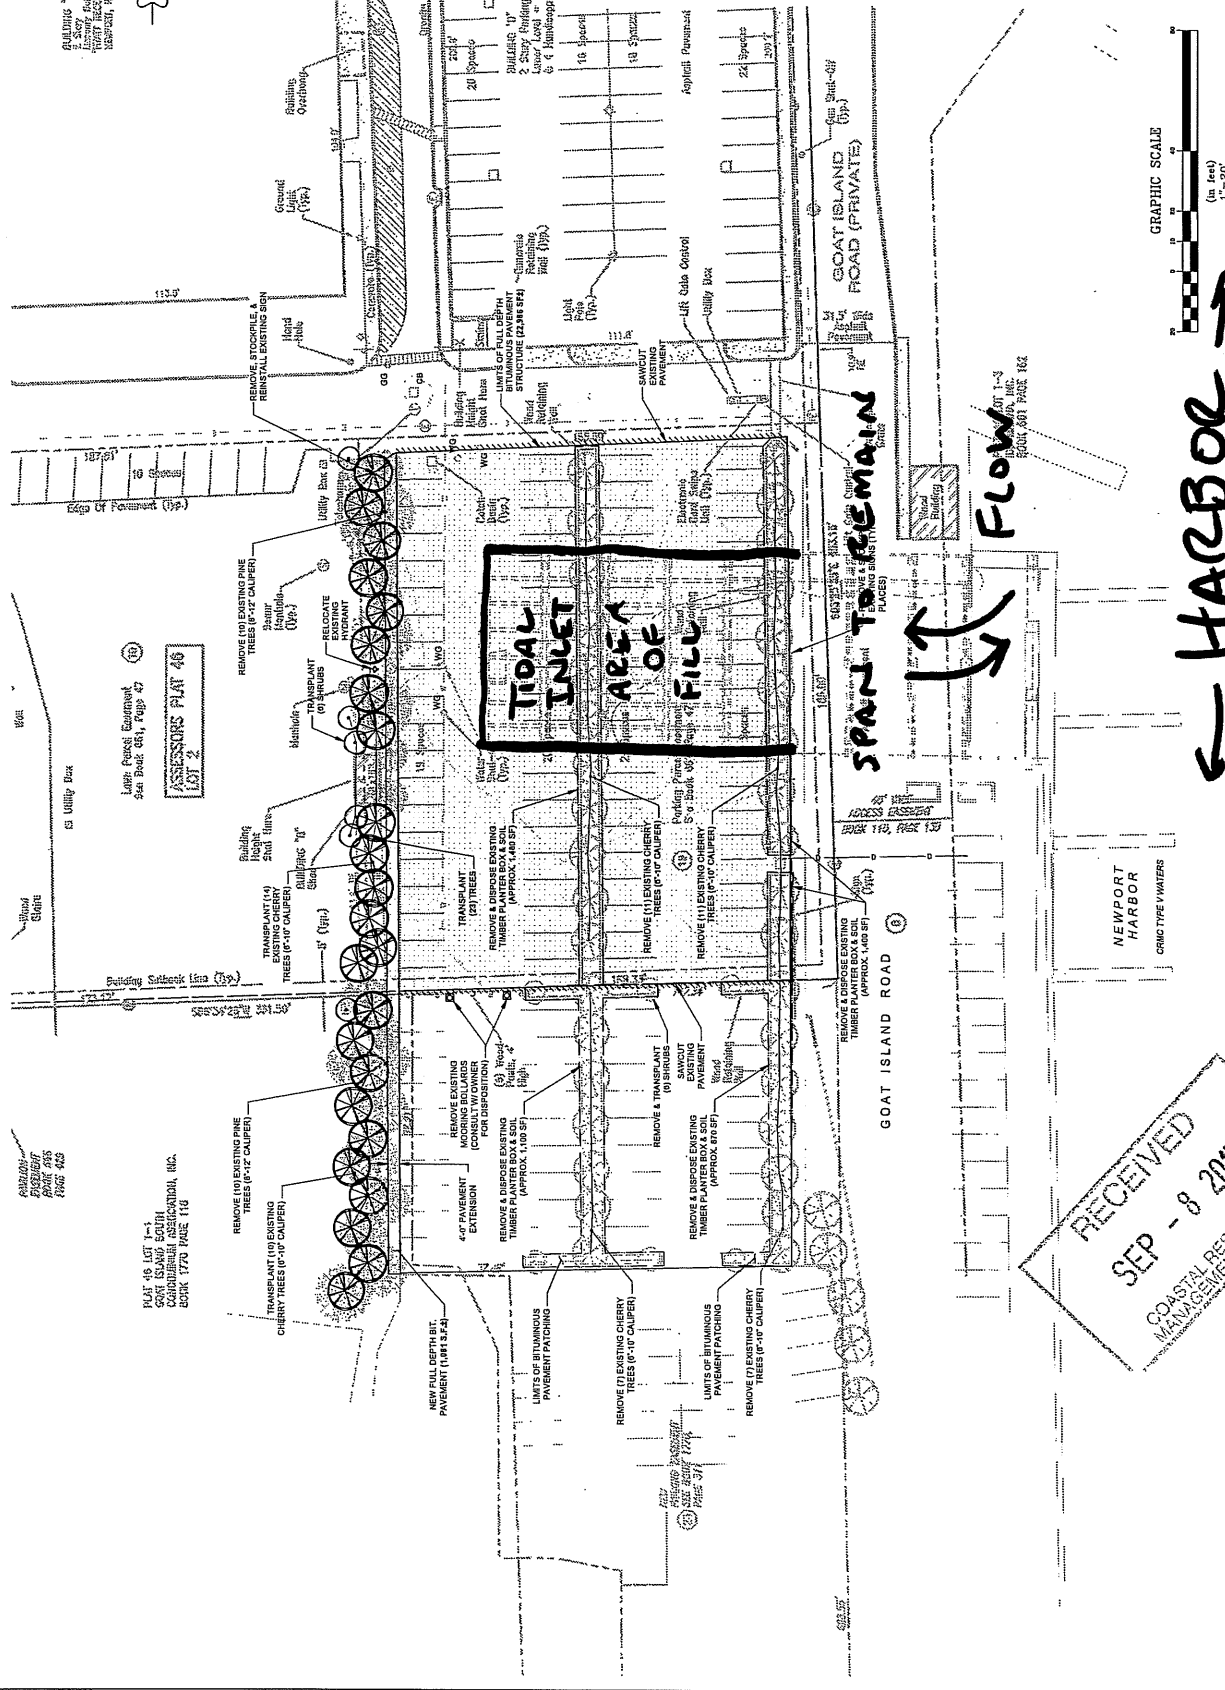

GRAPHIC SCALE



(in feet)

1" = 20'


A horizontal scale bar with alternating black and white segments. It is marked with '0' at the left end, '20' at the first segment boundary, and '40' at the second segment boundary. The text 'GRAPHIC SCALE' is printed vertically to the left of the bar, and '(in feet)' and '1" = 20\'' are printed to the right.

← HARBOR →

RECEIVED
SEP - 8 2015
COASTAL RESOURCES
MANAGEMENT COUNCIL
1000 W. 10TH AVE. SUITE 100
DENVER, CO 80202

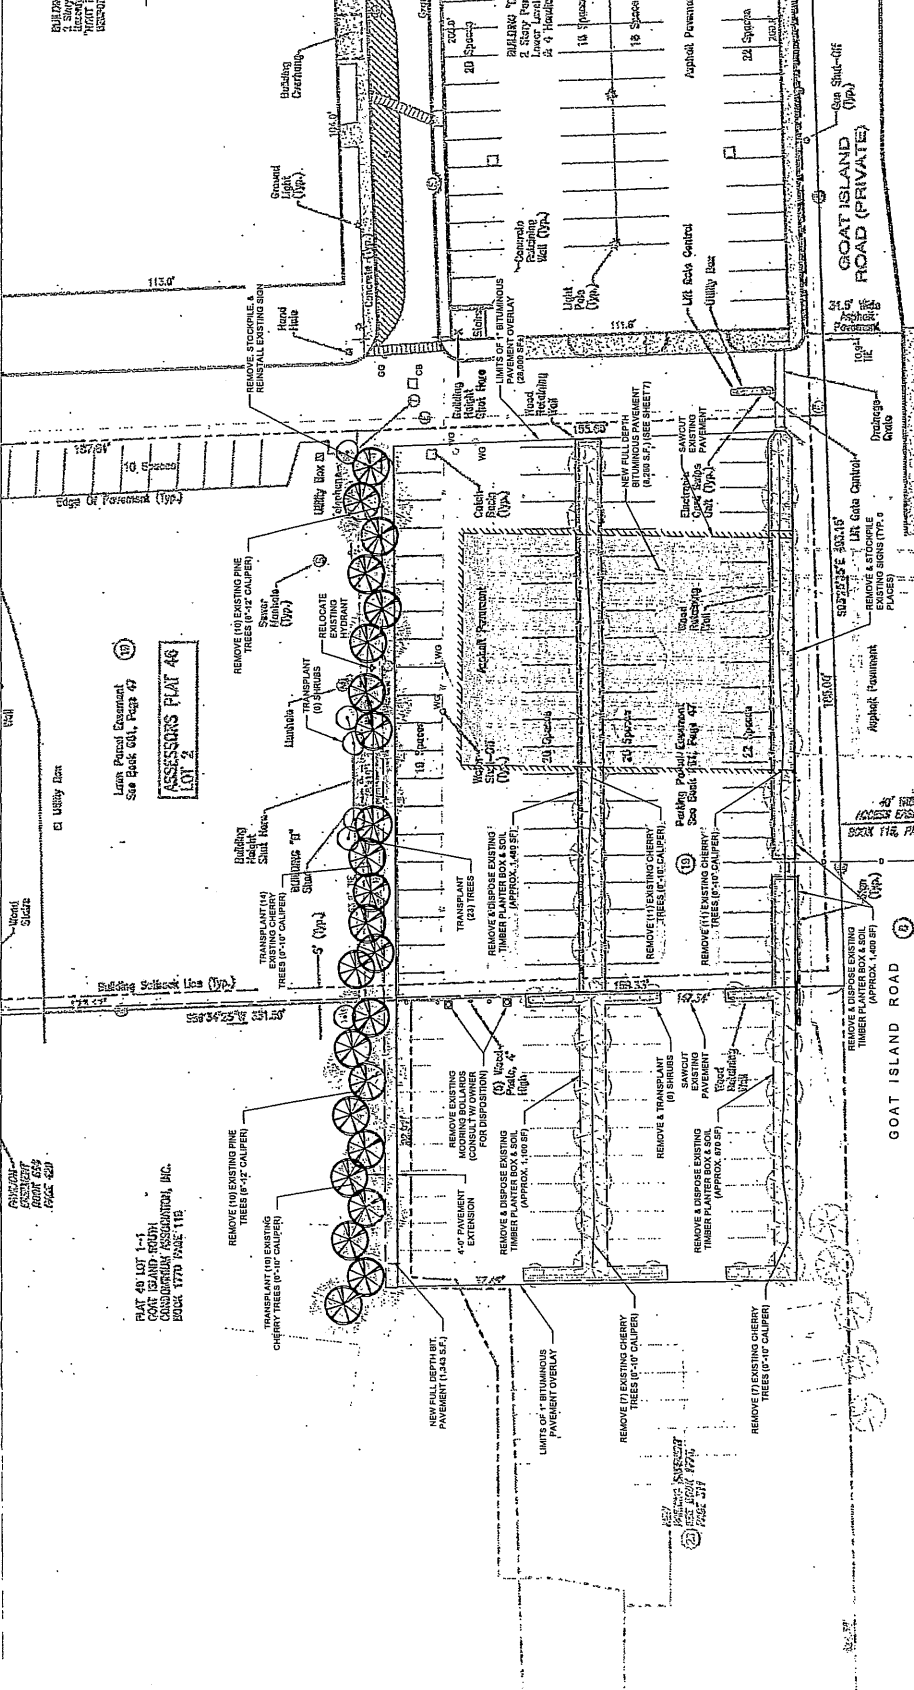 

No.	Revision	Drawn By: SWD	Reviewed By: SWD	Date	App.
Sheet	AS NOTED	Drawn By: SWD	Reviewed By: SWD	Date	App.
Project Title	PARKING LOT RECONSTRUCTION Capella Street Paulina 3				
Client/Owner	HYATT REGENCY 4111 N. 2nd St Neenah, Wis. 54956				
Issued For	General Contractor				
Drawing Title	LANDSCAPE PLAN GENERAL SITE PLAN				
Drawing No.	Drawing No. 62				
No.	Sheet	9			
Project No.	15059.0				
Survey Year	--				
					
THESE DOCUMENTS ARE THE PROPERTY OF HYATT REGENCY. NO PART OF THESE DOCUMENTS ARE TO BE REPRODUCED OR TRANSMITTED IN ANY FORM OR BY ANY MEANS, ELECTRONIC OR MECHANICAL, INCLUDING PHOTOCOPYING, RECORDING, OR BY ANY INFORMATION STORAGE AND RETRIEVAL SYSTEM, WITHOUT THE EXPRESS AUTHORIZATION OF THE ENGINEER.					


 


RECEIVED
AUG 28 2015
COASTAL RESOURCES
MANAGEMENT COUNCIL



NEC
NEWPORT
ENGINEERING
CONSULTANTS
1000 1/2 STREET
NEWPORT, RI 02840
TEL: 401-846-1234
FAX: 401-846-1235
WWW.NEC-RI.COM

NEWPORT
HARBOR
CRUISE TYPE VESSELS
FLOOD

 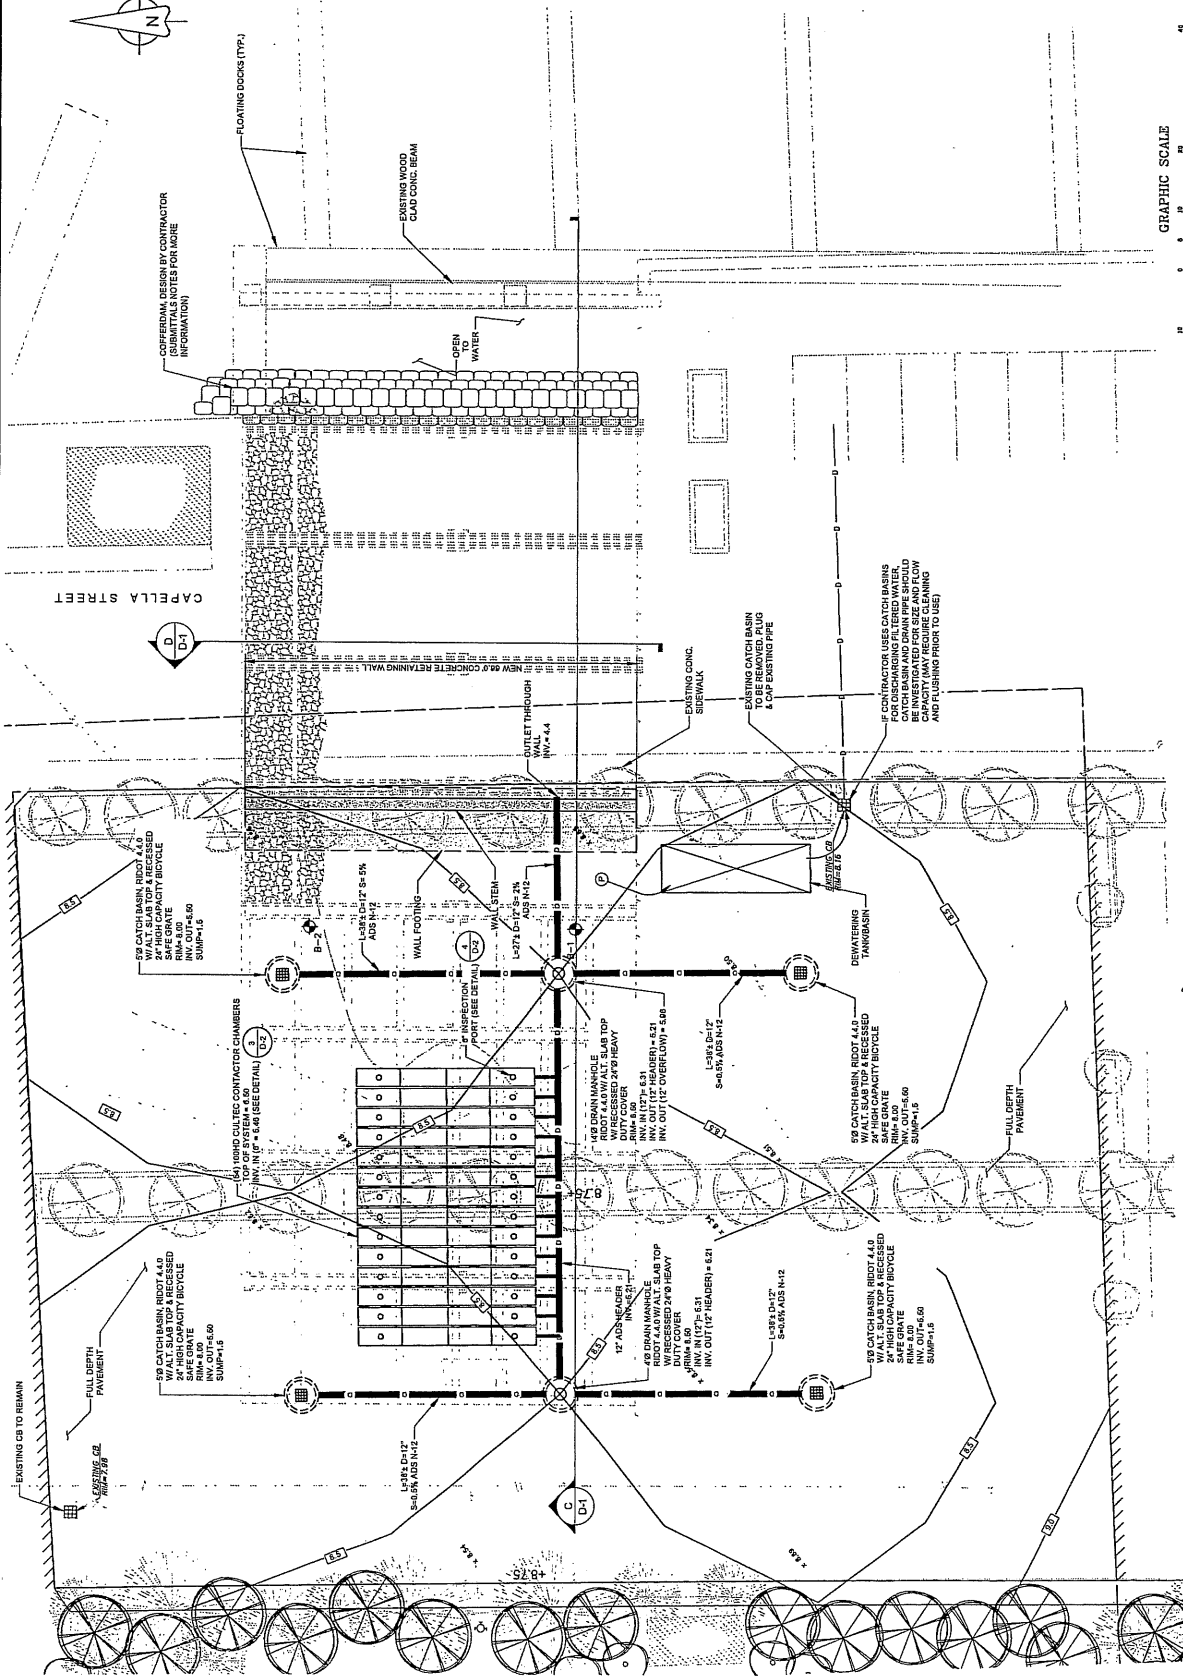

No.	Revised	Drawn By	SWD	Checked By	App.
1		AS NOTED			
PROJECT TITLE PARKING LOT RECONSTRUCTION Capella Street Parking Lot					
Client/Owner HYATT REGENCY - Newport One Coal Island HYATT Newport, Rhode Island 02840					
Drawing Title IMPROVEMENTS PLAN GENERAL SITE PLAN & SECTION					
Drawing Number: C-5					
Sheet 7 of 10					
Project Number: 15099.0					
Survey Date: June 18, 2015					
Drawing Date: June 18, 2015					
Drawing By: SIEBENW. OTEN REGISTERED PROFESSIONAL ENGINEER No. 8429 State of Rhode Island					
OWNERSHIP AND USE OF DOCUMENTS: DRAWINGS AND SPECIFICATIONS ARE THE PROPERTY OF NEC ENGINEERING CONSULTANTS. THEY ARE TO BE USED ONLY FOR THE PROJECT AND SITE SPECIFICALLY IDENTIFIED HEREON. ANY REUSE, REPRODUCTION, OR MODIFICATION OF THESE DOCUMENTS WITHOUT THE EXPRESS AUTHORIZATION OF THE ENGINEER IS PROHIBITED.					

RECEIVED
SEP - 8 2015
COASTAL RESOURCE
MANAGEMENT