



State of Rhode Island
Coastal Resources Management Council
Oliver H. Stedman Government Center
4808 Tower Hill Road, Suite 3
Wakefield, RI 02879-1900

(401) 783-3370
Fax (401) 783-2069

PUBLIC NOTICE

File Number: 2025-10-047 Date: December 9, 2025

This office has under consideration the application of:

Town of Westerly
45 Broad Street
Westerly, RI 02891

for a State of Rhode Island Assent to construct and maintain: The Resilient Riverfront Renewal (RRR) project will involve the redevelopment of several sites within the project area, as well as the Main Street right-of-way. The primary stormwater management goal of the RRR project is to improve the water quality of the Pawcatuck River by promoting infiltration, reducing pollutant loads generated on-site, and treating the remaining stormwater runoff. The project will achieve that goal by reducing impervious cover and installing stormwater best management practices (BMPs) on public and private properties within the project area. Impervious cover will be reduced through the removal of pavement and establishment of landscape or permeable paving areas. In some cases, project sites will be reconfigured to accommodate removal of impervious cover or installation of BMPs. A variance from the 50-foot construction setback requirement established in Section 1.1.9 and the coastal buffer zone requirements established in Section 1.1.11 of the RICRMP is requested.

Project Location:	Main Street
City/Town:	Westerly
Plat/Lot:	Various
Waterway:	Pawcatuck River

Plans of the proposed work can be requested at Cstaff1@crmc.ri.gov.


In accordance with the Administrative Procedures Act (Chapter 42-35 of the Rhode Island General Laws) you may request a hearing on this matter.

You are advised that if you have good reason to enter protests against the proposed work it is your privilege to do so. It is expected that objectors will review the application and plans thoroughly, visit site of proposed work if necessary, to familiarize themselves with the conditions and cite what law or laws, if any, would in their opinion be violated by the work proposed.

If you desire to protest, you must attend the scheduled hearing and give sworn testimony. A notice of the time and place of such hearing will be furnished you as soon as possible after receipt of your request for hearing. If you desire to request a hearing, to receive consideration, it should be in writing (**with your correct mailing address, e-mail address and valid contact number**) and be received at this office on or before January 8, 2026.

Please email your comments/hearing requests to: cstaff1@crmc.ri.gov; or mail via USPS to: Coastal Resources Management Council; O. S. Government Center, 4808 Tower Hill Road, Rm 116; Wakefield, RI 02879.

/bms

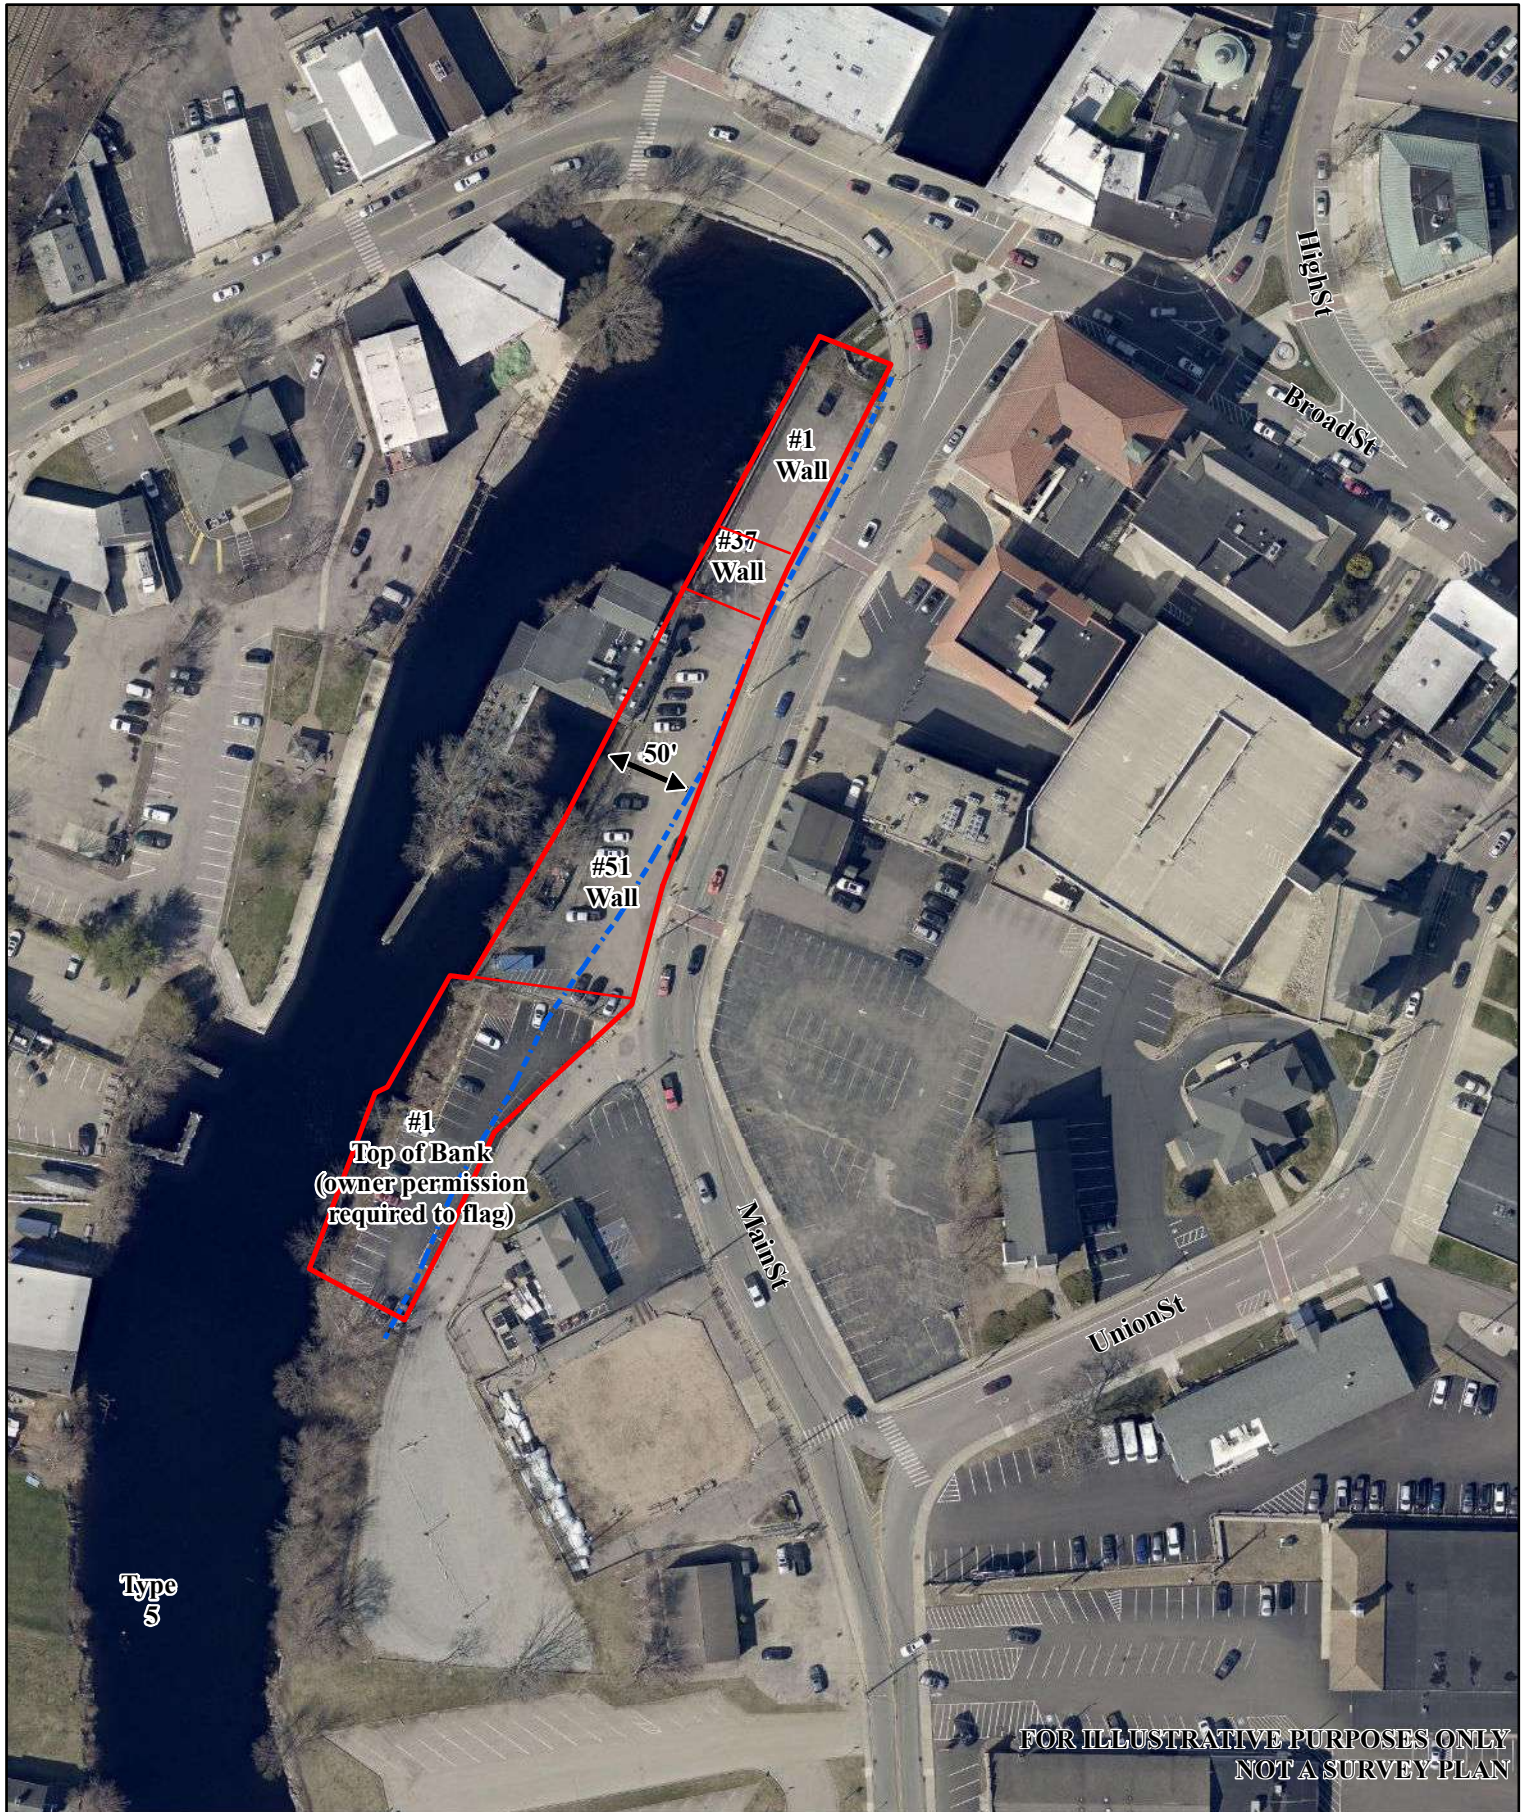

Site Inspection Notes

51 Main St

RECEIVED
10/14/2025

COASTAL RESOURCE
MANAGEMENT COUNCIL

— Approximate Site Location

- - - Approximate 50' Setback

By Scott P. Rabideau, PWS - 4/26/23

0 50 100 200 Feet

FOR ILLUSTRATIVE PURPOSES ONLY
NOT A SURVEY PLAN

Spring 2022 aerial
RI DEM Mapping
Natural Resource Services, Inc.
PO Box 311
180 Tinkham Lane
Harrisville, RI 02830
(c) RIGIS



Site Inspection Notes

107 Main St

RECEIVED
10/14/2025

COASTAL RESOURCES
MANAGEMENT COUNCIL

- Approximate Site Location
- - - Approximate 50' Setback

By Scott P. Rabideau, PWS - 4/26/23

0 50 100 200 Feet



Site Inspection Notes

163 Main St

RECEIVED
10/14/2025

COASTAL RESOURCE
MANAGEMENT COUNCIL

— Approximate Site Location

- - - Approximate 50' Setback


By Scott P. Rabideau, PWS - 4/26/23

0 50 100 200 Feet


Spring 2022 aerial
RI DEM Mapping
RIGIS
Natural Resource Services, Inc.
PO Box 311
180 Tinkham Lane
Harrisville, RI 02830
(c) RIGIS



Site Inspection Notes

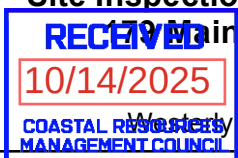

— Approximate Site Location

- - - Approximate 50' Setback

By Scott P. Rabideau, PWS - 4/26/23

0 50 100 200 Feet




RESILIENT RIVERFRONT RENEWAL

MAIN STREET · WESTERLY · RHODE ISLAND
MASTER PERMITTING DOCUMENTS
AUGUST 15, 2025

SHEET INDEX

Sheet no.	Sheet Title
GI-1	COVER SHEET
GI-2	PROJECT AREA MAP
SUB-1 - SUB-3	PRE-PROJECT WATERSHED MAP
CS-1 - CS-2	SCHEMATIC MASTER PLAN
CD-1 - CD-5	MASTER DETAILS

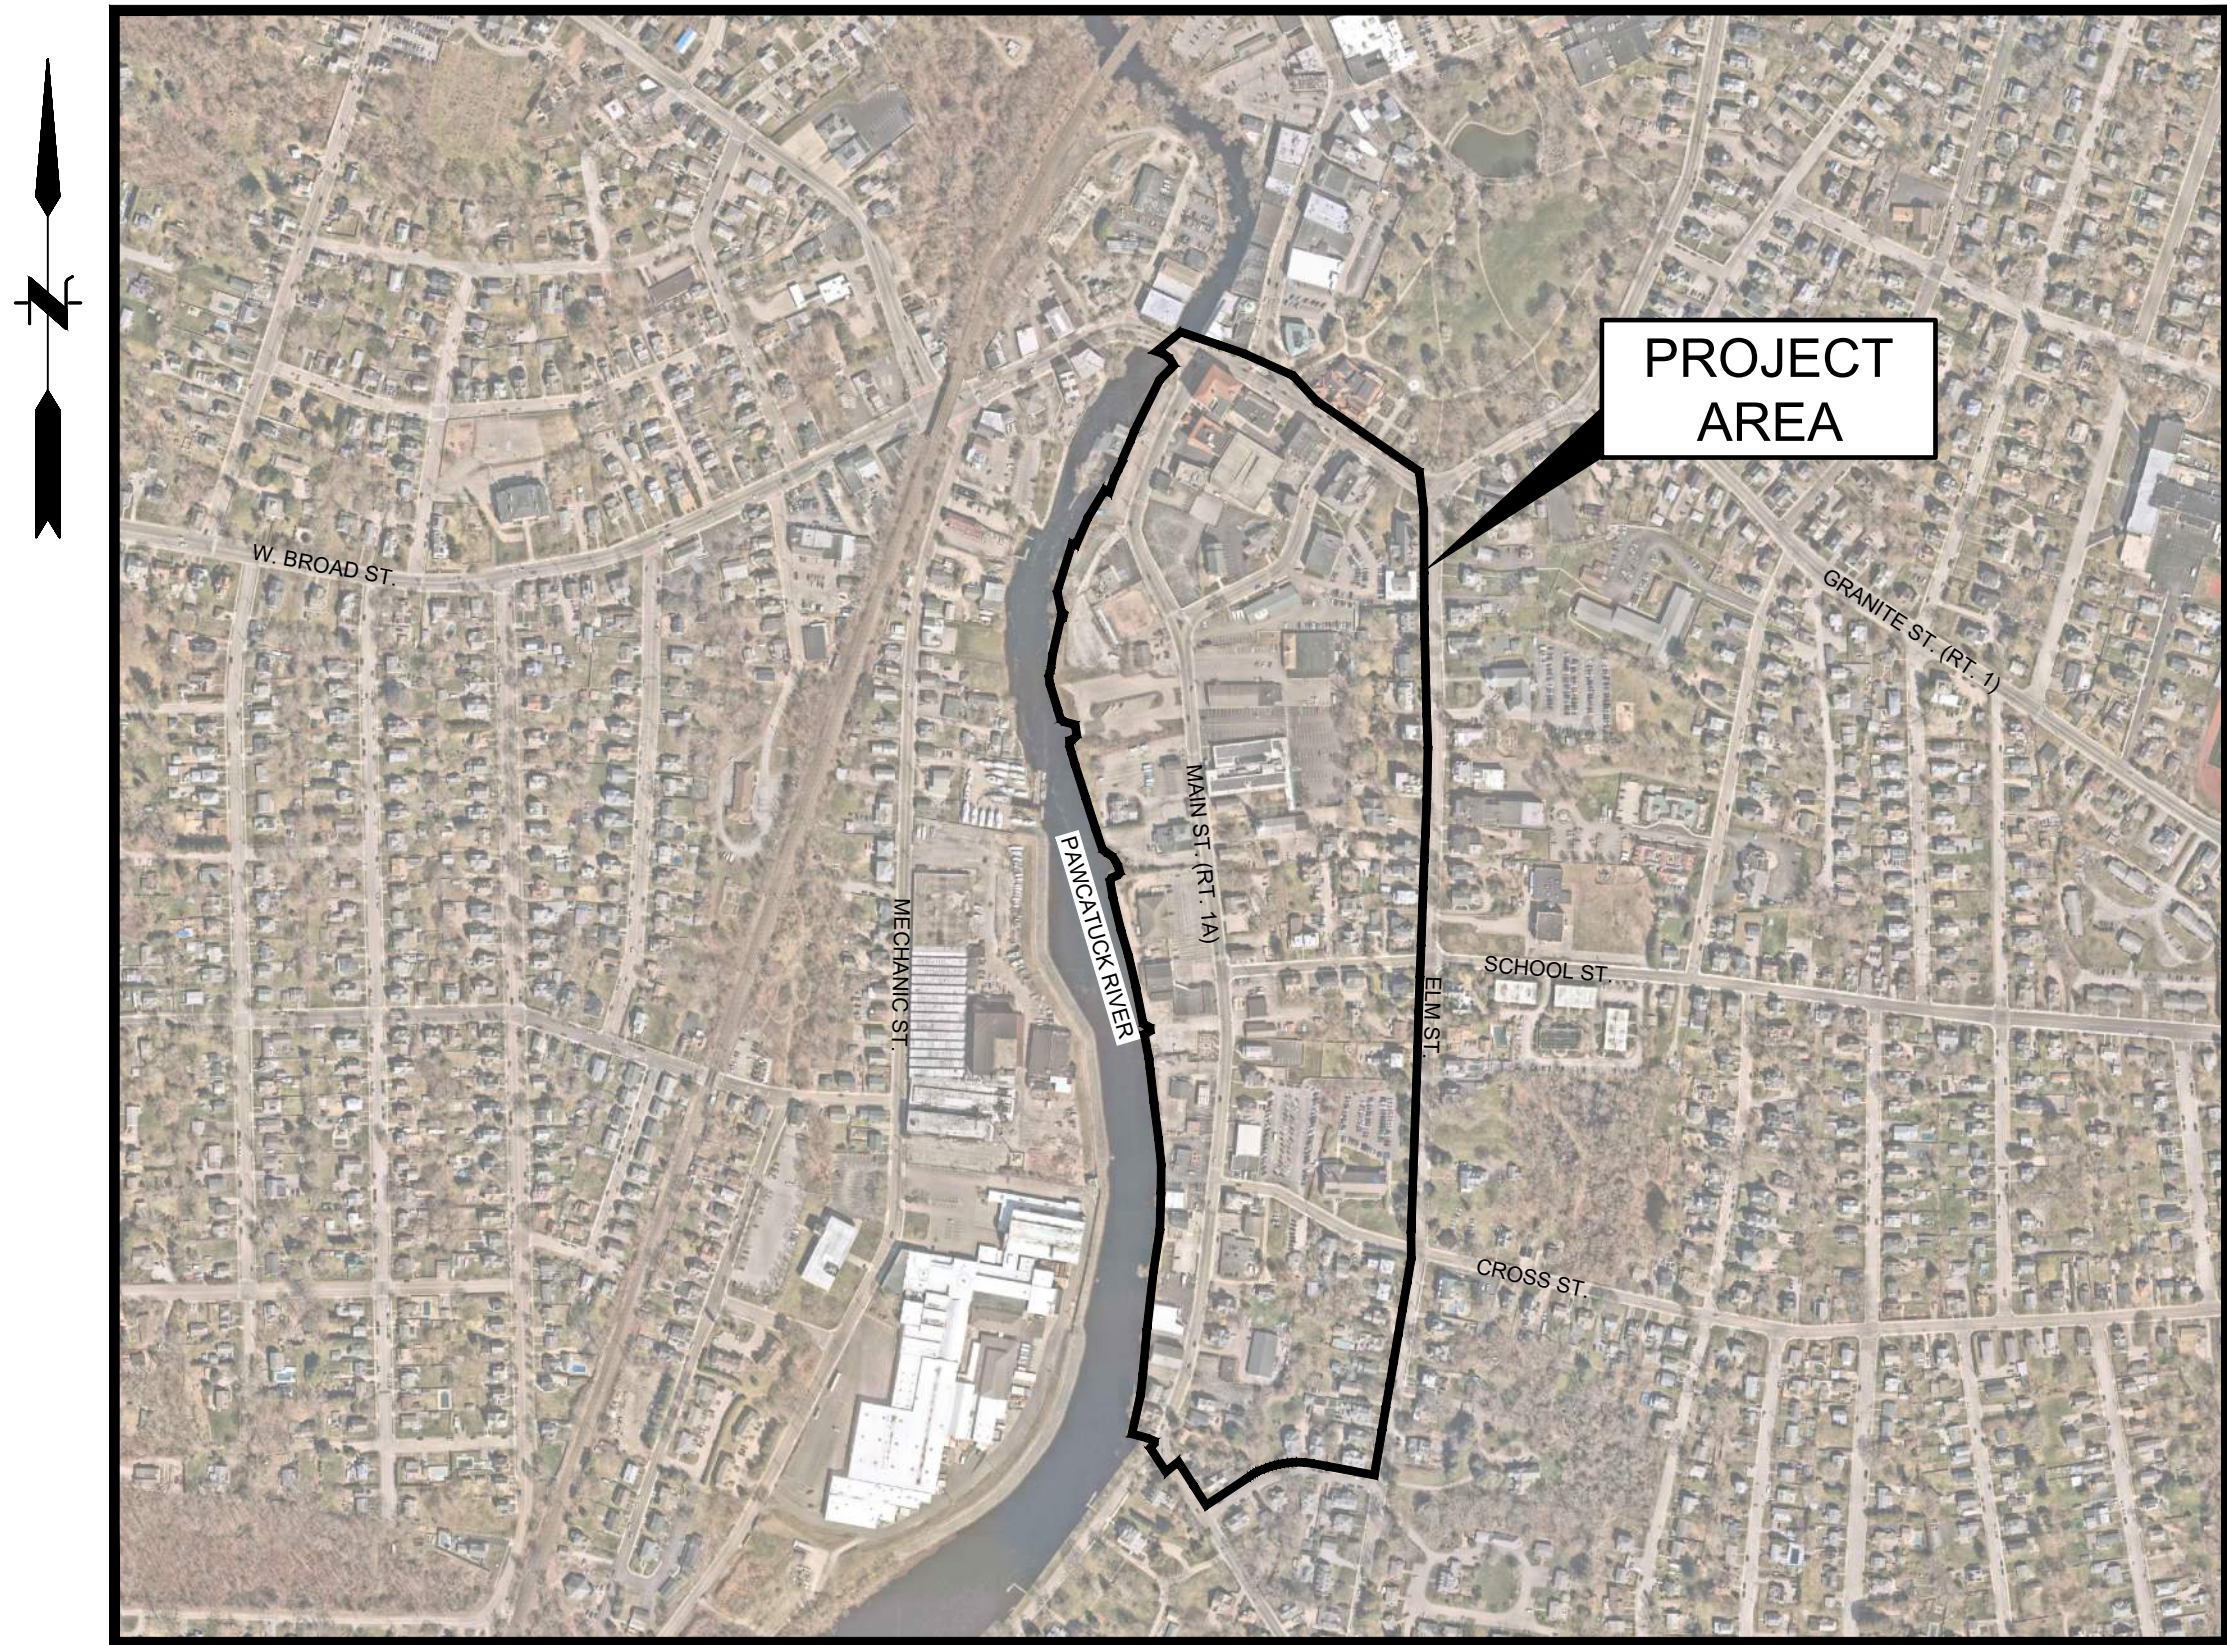

LOCATION MAP
SCALE: 1" = 500'


PREPARED BY

**FUSS &
O'NEILL**

317 IRON HORSE WAY, SUITE 204
PROVIDENCE, RI 02908
401.861.3070
www.fando.com

PREPARED FOR

**SOUTHERN RHODE ISLAND
CONSERVATION DISTRICT**
9 EAST AVENUE
WESTERLY, RHODE ISLAND 02891-3155

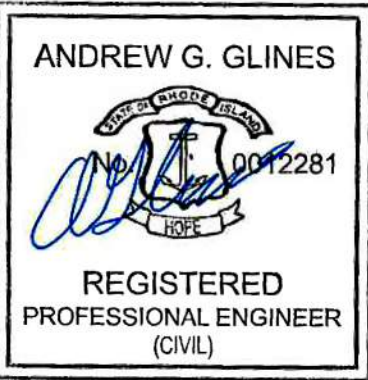

PROJ. No.: 20211317.C10
DATE: AUGUST 2025

GI-1

J:\DWG\2021\1317\10\Civil\PlanMaster\20211317C20_DRA01.dwg Layout: SUB-1 Plotted: 2025-08-14 6:49 PM Saved: 2025-08-14 5:40 PM User: katherine.mccombs
PC3: NONE STB/CTB: FO STB
LAYER STATE:

RECEIVED
10/14/2025
COASTAL RESOURCES
MANAGEMENT COUNCIL



LEGEND

- LIMIT OF WATERSHED
- TIME OF CONCENTRATION PATH
- IMPERVIOUS AREA - ROOF
- IMPERVIOUS AREA - PAVEMENT
- IMPERVIOUS AREA - GRAVEL/STONE
- PERMEABLE PAVERS
- PERVIOUS AREA - GRASS
- SUBWATERSHED LABEL
- POND LABEL
- POINT OF ANALYSIS LABEL

POINT OF ANALYSIS SUMMARY	
1L	ONE 12" CONC OUTFALL AND ONE 10" PVC OUTFALL
2L	ONE 24" RCP OUTFALL
3L	ONE 24" RCP OUTFALL
4L	TWO 36" RCP OUTFALLS
5L	ONE 30" CMP OUTFALL (ASSUMED DIA & MATERIAL)
6L	ONE 24" RCP OUTFALL
7L	COASTAL FEATURE (OVERLAND FLOW)

No.	DATE	DESCRIPTION	DESIGNER	REVIEWER

ANDREW G. GLINES

REGISTERED
PROFESSIONAL ENGINEER
(CIVIL)

SEAL

NOT FOR CONSTRUCTION

SCALE:

HORZ.: 1" = 50'

VERT.:

DATUM:

HORZ.:

VERT.:

GRAPHIC SCALE

FUSS & O'NEILL

317 IRON HORSE WAY, SUITE 204
PROVIDENCE, RI 02908
401.861.5070
www.fando.com

SOUTHERN RHODE ISLAND CONSERVATION DISTRICT

PRE-PROJECT WATERSHED MAP 1

RESILIENT RIVERFRONT RENEWAL

MAIN STREET

WESTERLY, RHODE ISLAND

PROJ. No.: 20211317.C10
DATE: AUGUST 2025

SUB-1

J:\DWG\2021\1317\10\Civil\PlanMaster\20211317C20_DRA01.dwg Layout SUB-2 Plotted: 2025-08-14 6:51 PM User: katherine.mccombs
PC3: NONE STB/CTB: FO STB
LAYER STATE:



- LEGEND
- LIMIT OF WATERSHED
 - TIME OF CONCENTRATION PATH
 - IMPERVIOUS AREA - ROOF
 - IMPERVIOUS AREA - PAVEMENT
 - IMPERVIOUS AREA - GRAVEL/STONE
 - PERMEABLE PAVERS
 - PERVIOUS AREA - GRASS
 - 2A SUBWATERSHED LABEL
 - BMP POND LABEL
 - 1L POINT OF ANALYSIS LABEL

POINT OF ANALYSIS SUMMARY	
1L	ONE 12" CONC OUTFALL AND ONE 10" PVC OUTFALL
2L	ONE 24" RCP OUTFALL
3L	ONE 24" RCP OUTFALL
4L	TWO 36" RCP OUTFALLS
5L	ONE 30" CMP OUTFALL (ASSUMED DIA & MATERIAL)
6L	ONE 24" RCP OUTFALL
7L	COASTAL FEATURE (OVERLAND FLOW)

No.	DATE	DESCRIPTION	DESIGNER	REVIEWER



SEAL

NOT FOR CONSTRUCTION

SCALE:	HORZ.: 1" = 50'
	VERT.: 1" = 50'
DATUM:	HORZ.: NAD 83
	VERT.: MLLD 85
50 25 0 50	
GRAPHIC SCALE	

FUSS & O'NEILL

317 IRON HORSE WAY, SUITE 204
PROVIDENCE, RI 02908
401.861.3070
www.fando.com

SOUTHERN RHODE ISLAND CONSERVATION DISTRICT

PRE-PROJECT WATERSHED MAP 2

RESILIENT RIVERFRONT RENEWAL

MAIN STREET WESTERLY, RHODE ISLAND

PROJ. No.: 20211317.C10
DATE: AUGUST 2025

SUB-2

J:\DWG\IP\2021\1317\10\Civil\Plan\MASTER20211317C20_DRA01.dwg Layout: SUB-3 Plotted: 2025-08-14 6:53 PM Saved: 2025-08-14 5:40 PM User: katherine.mccombs
PC3: NONE STB/CTB: FO STB
LAYER STATE:

RECEIVED
10/14/2025
COASTAL RESOURCES
MANAGEMENT COUNCIL

No.	DATE	DESCRIPTION	DESIGNER	REVIEWER

ANDREW G. GLINES



REGISTERED
PROFESSIONAL ENGINEER
(CIVIL)

SEAL

NOT FOR CONSTRUCTION

SCALE:

HORZ.: 1" = 50'

VERT.:

DATUM:

HORZ.:

VERT.:

50 25 0 50

GRAPHIC SCALE

FUSS &
O'NEILL

317 IRON HORSE WAY, SUITE 204
PROVIDENCE, RI 02908
401.861.3070
www.fando.com

SOUTHERN RHODE ISLAND CONSERVATION DISTRICT

PRE-PROJECT WATERSHED MAP 3


RESILIENT RIVERFRONT RENEWAL

MAIN STREET

WESTERLY, RHODE ISLAND

PROJ. No.: 20211317.C10
DATE: AUGUST 2025


SUB-3

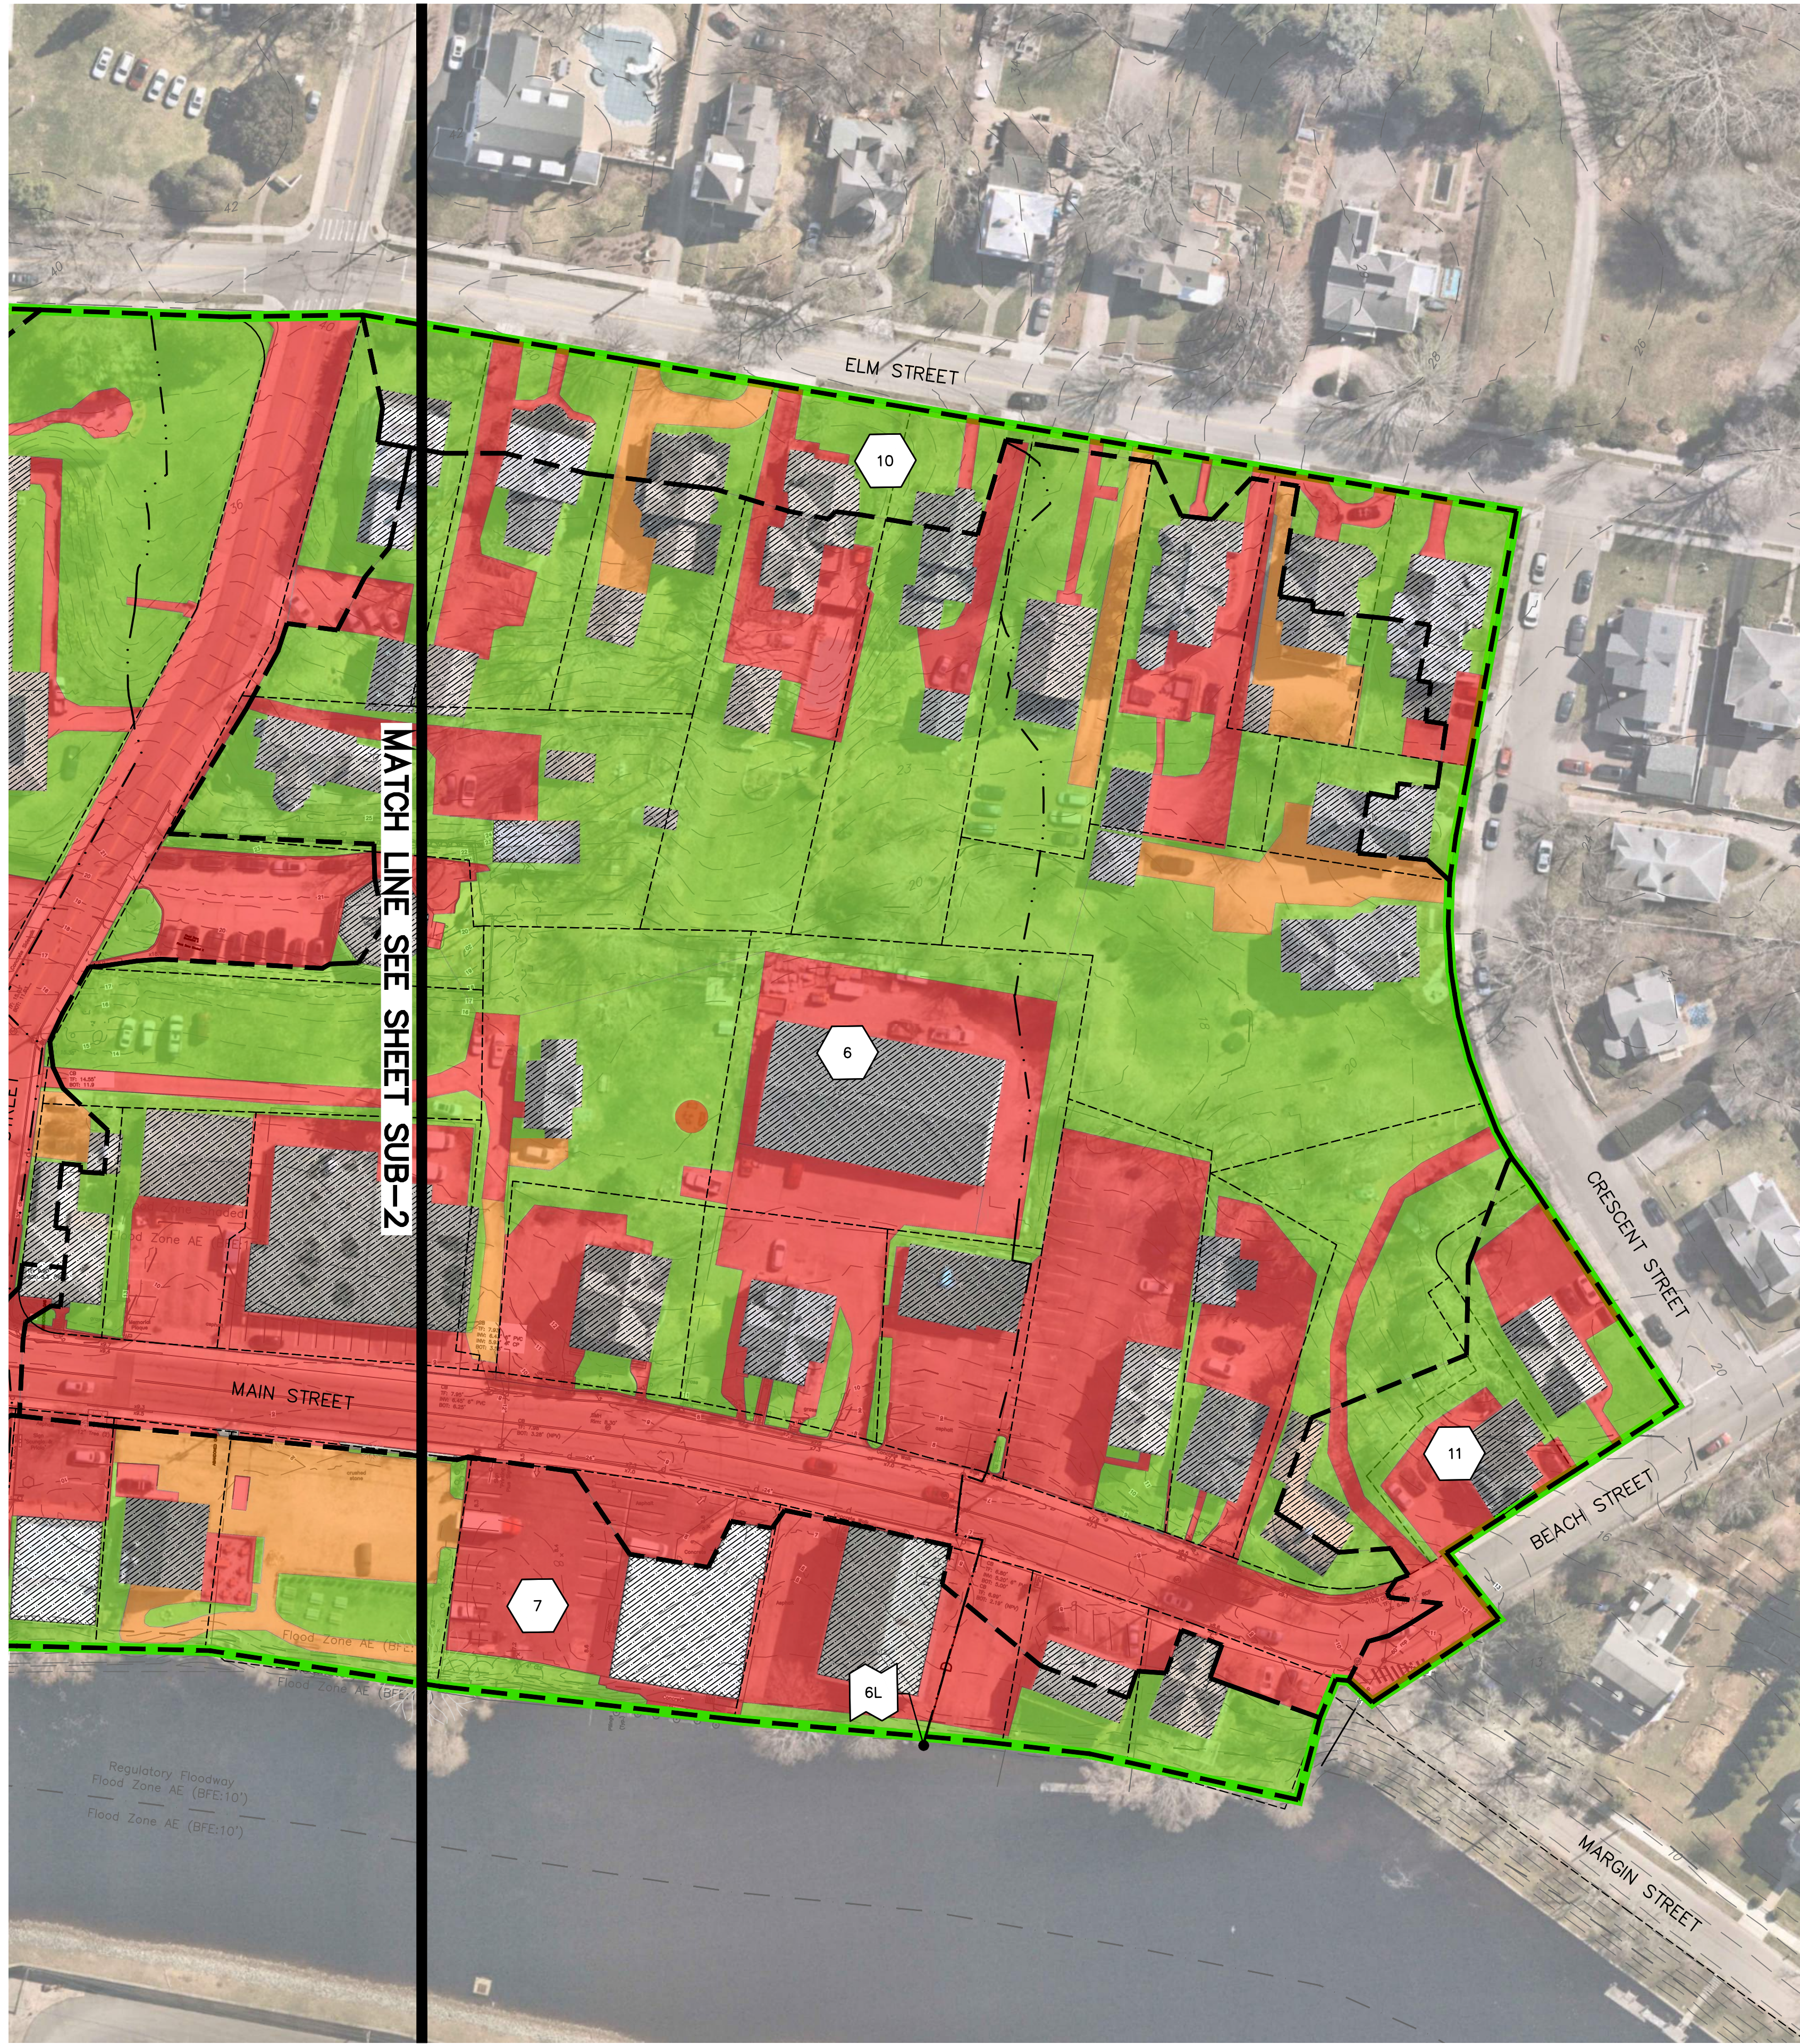

LEGEND

 LIMIT OF WATERSHED

 TIME OF CONCENTRATION PATH

  IMPERVIOUS AREA - ROOF

 IMPERVIOUS AREA - PAVEMENT

 IMPERVIOUS AREA - GRAVEL/STONE

 PERMEABLE PAVERS

 PERVIOUS AREA - GRASS

 SUBWATERSHED LABEL

 POND LABEL

 POINT OF ANALYSIS LABEL

POINT OF ANALYSIS SUMMARY	
1L	ONE 12" CONC OUTFALL AND ONE 10" PVC OUTFALL
2L	ONE 24" RCP OUTFALL
3L	ONE 24" RCP OUTFALL
4L	TWO 36" RCP OUTFALLS
5L	ONE 30" CMP OUTFALL (ASSUMED DIA & MATERIAL)
6L	ONE 24" RCP OUTFALL
7L	COASTAL FEATURE (OVERLAND FLOW)

File: J:\DWG\2021\1317\1317C10\CivilPlanMaster\20211317C10 Master Plan.dwg Layout: CS-1 Plotted: 2025-08-14 6:54 PM Saved: 2025-08-13 4:07 PM User: katherine.mcombs
PC3: AUTOCAD PDF (GENERAL DOCUMENTATION) PC3: STE/CTB: FO STB
MS VIEW: LAYER STATE:

LEGEND

LANDSCAPE AREA

SURFACE BMP AREA

PERMEABLE PAVERS

CRUSHED STONE

PAVEMENT

CONCRETE WALKWAY

TREE



MATCH LINE — SEE CS-2

No.	DATE	DESCRIPTION	DESIGNER	REVIEWER

ANDREW G. GLINES

REGISTERED
PROFESSIONAL ENGINEER
(CIVIL)

SEAL

NOT FOR CONSTRUCTION

SCALE:

HORIZ.: 1" = 40'

VERT.: 1" = 40'

DATUM:

HORIZ.: 1" = 40'

VERT.: 1" = 40'

GRAPHIC SCALE

FUSS &
O'NEILL

317 IRON HORSE WAY, SUITE 204
PROVIDENCE, RI 02908
401.861.3070
www.fando.com

SOUTHERN RHODE ISLAND CONSERVATION DISTRICT

SCHEMATIC MASTER PLAN 1

RESILIENT RIVERFRONT RENEWAL

MAIN STREET


WESTERLY, RHODE ISLAND

PROJ. No.: 20211317.C10


DATE: AUGUST 2025

CS-1

MATCH LINE - SEE CS-1

 


LEGEND

 - | | |
|---|------------------|
|  | LANDSCAPE AREA |
|  | SURFACE BMP AREA |
|  | PERMEABLE PAVERS |
|  | CRUSHED STONE |
|  | PAVEMENT |
|  | CONCRETE WALKWAY |
|  | TREE |

MATCH LINE - SEE ABOVE



No.	DATE	DESCRIPTION	DESIGNER	REVIEWER

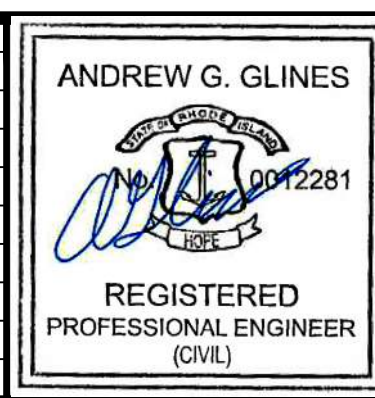


SEAL

NOT FOR CONSTRUCTION

SCALE:

HORZ.: 1" = 40'

1108

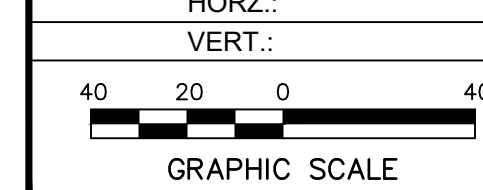

**FUSS &
O'NEILL**

317 IRON HORSE WAY, SUITE 204
PROVIDENCE, RI 02908
401.861.3070
www.fando.com

SOUTHERN RHODE ISLAND CONSERVATION DISTRICT

SCHEMATIC MASTER PLAN 2

RESILIENT RIVERFRONT RENEWAL

MAIN STREET

WESTERLY, RHODE ISLAND

PROJ. No.: 20211317.C10




DATE: AUGUST 2025

CS-2



- TYPICAL ENGINEERED SOIL MEDIA COMPOSITION:
- ENGINEERED SOIL MEDIA SHALL HAVE A LOAMY SAND SOIL TEXTURE PER USDA TEXTURAL TRIANGLE. THE SOIL MIXTURE SHALL BE 60 - 70% SAND BY VOLUME; 15 - 25% TOPSOIL OR LOAM BY VOLUME; AND 15 - 25% ORGANIC MATTER (CONSISTING OF PARTIALLY DECOMPOSED SPHAGNUM PEAT WITH 100% PASSING A 1/2" SIEVE, AND A PH OF 3.4 TO 4.8; OR GROUND PINE BARK MULCH) BY VOLUME, WITH A MAXIMUM SILT AND CLAY CONTENT OF 8%.

NOT TO SCALE

 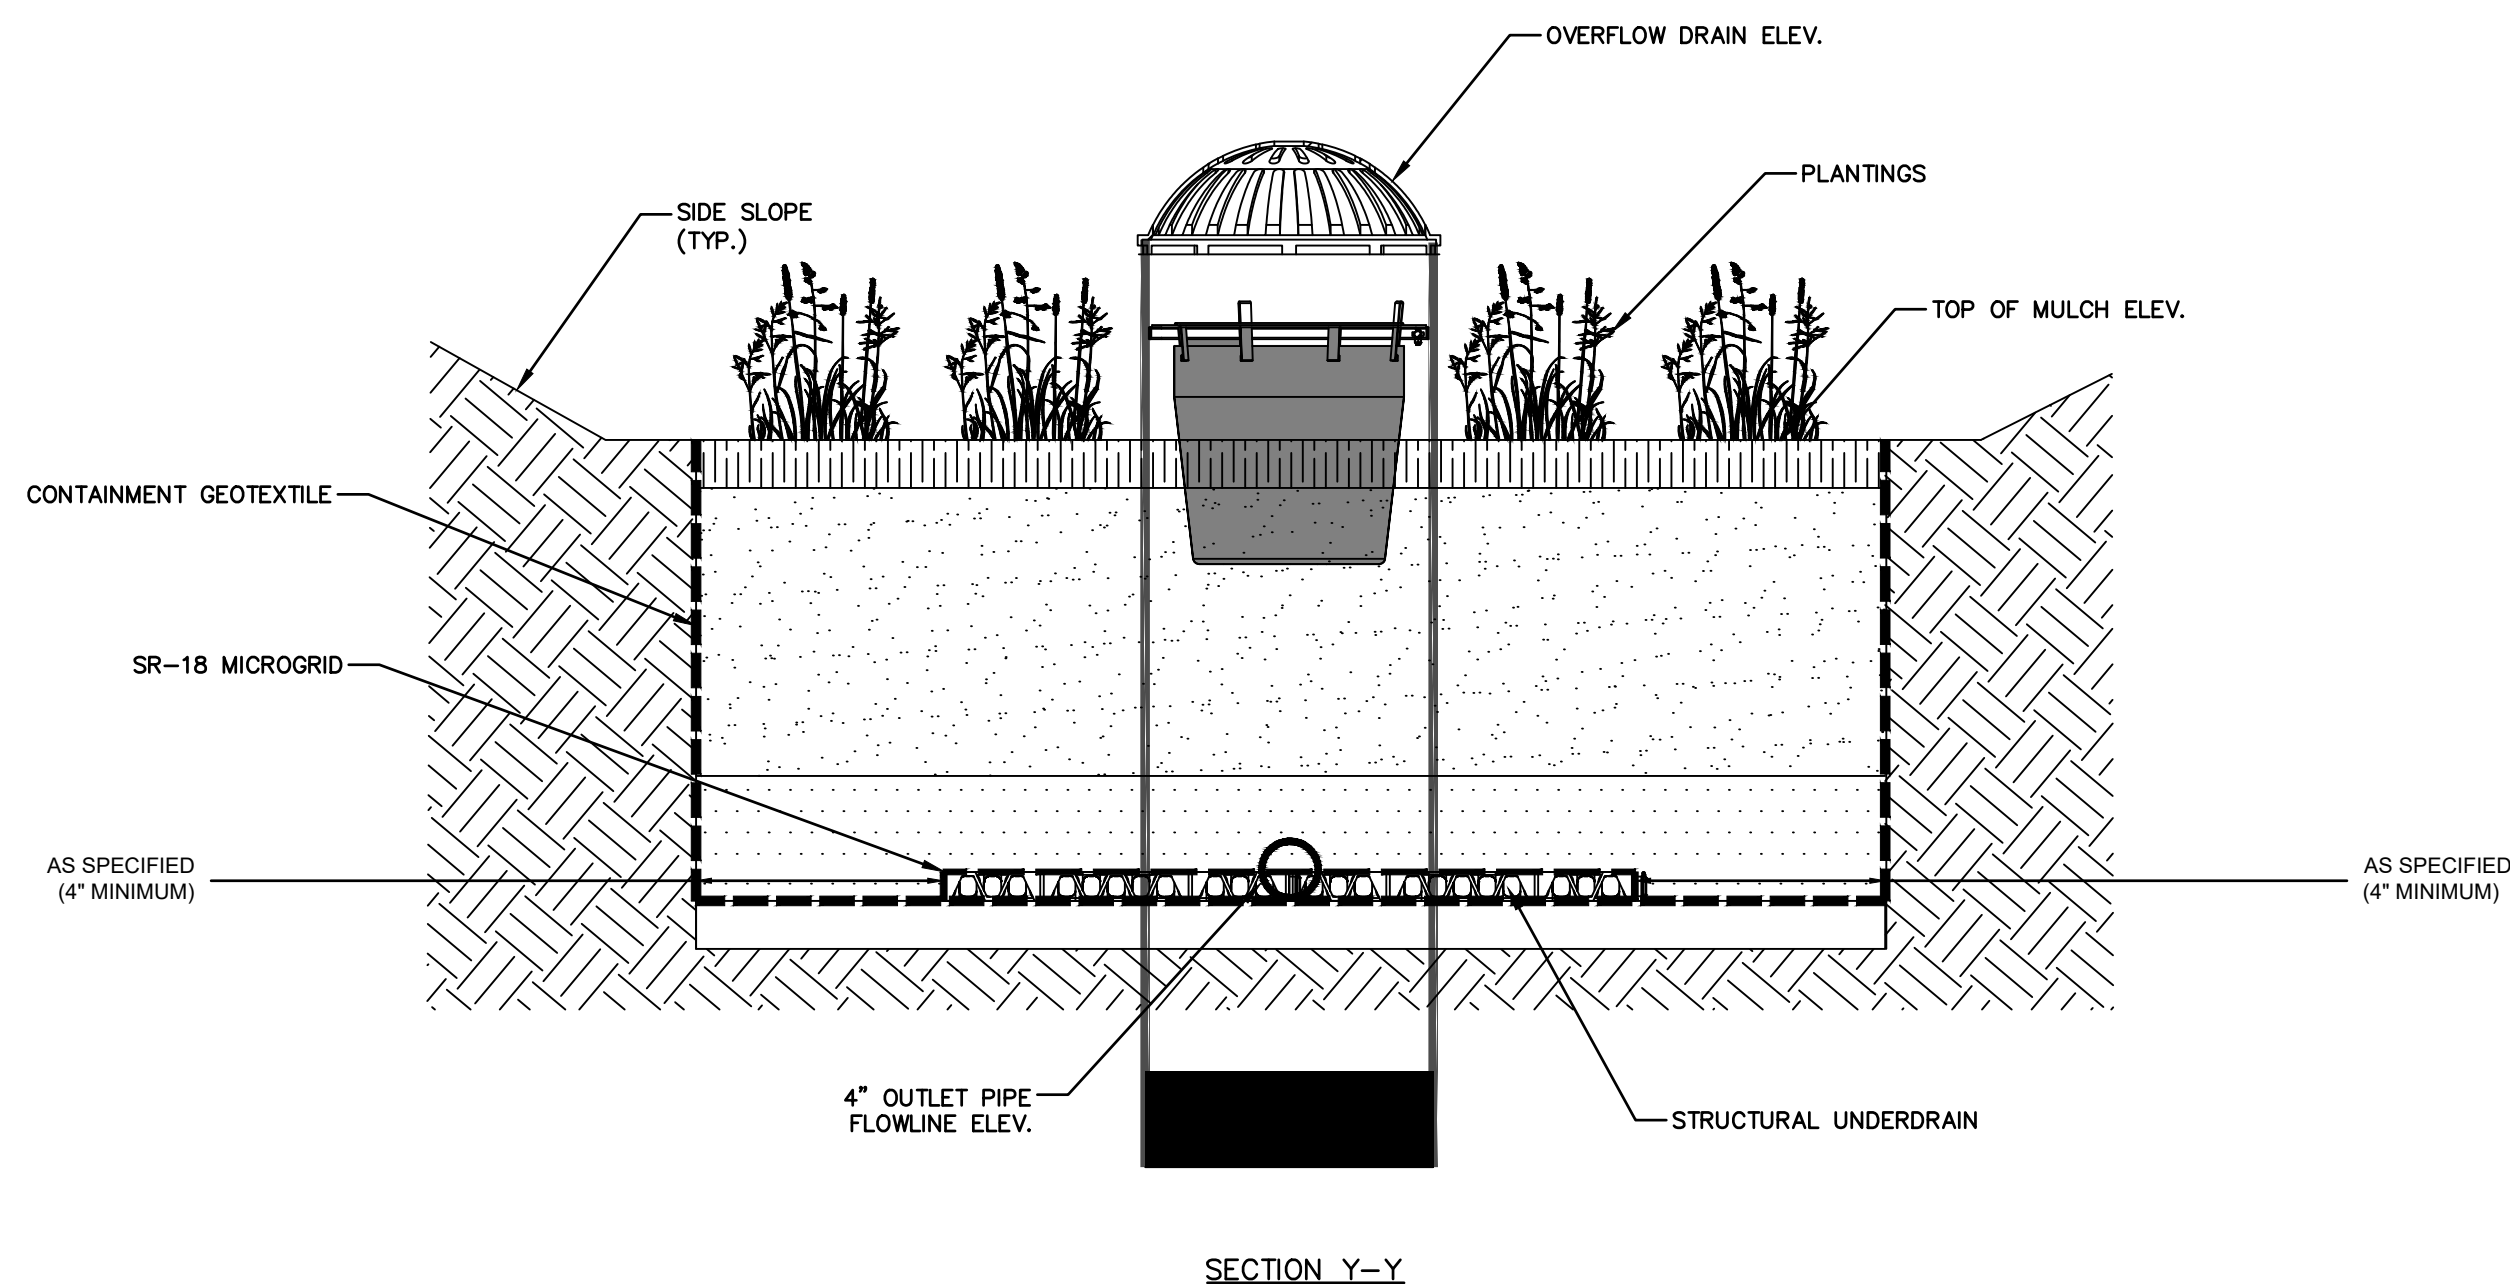 

ANDREW G. GLINES



REGISTERED
PROFESSIONAL ENGINEER
(CIVIL)

SEAL

NOT FOR CONSTRUCTION

SCALE:	HORIZ.: NOT TO SCALE
	VERT.:
DATUM:	HORIZ.:
	VERT.:
	
GRAPHIC SCALE	

**FUSS &
O'NEILL**

317 IRON HORSE WAY, SUITE 204
PROVIDENCE, RI 02908
401.861.3070
www.fando.com

SOUTHERN RHODE ISLAND CONSERVATION DISTRICT

MASTER DETAILS


RESILIENT RIVERFRONT RENEWAL

MAIN STREET


WESTERLY, RHODE ISLAND

PROJ. No.: 20211317.C10
DATE: AUGUST 2025

CD-1

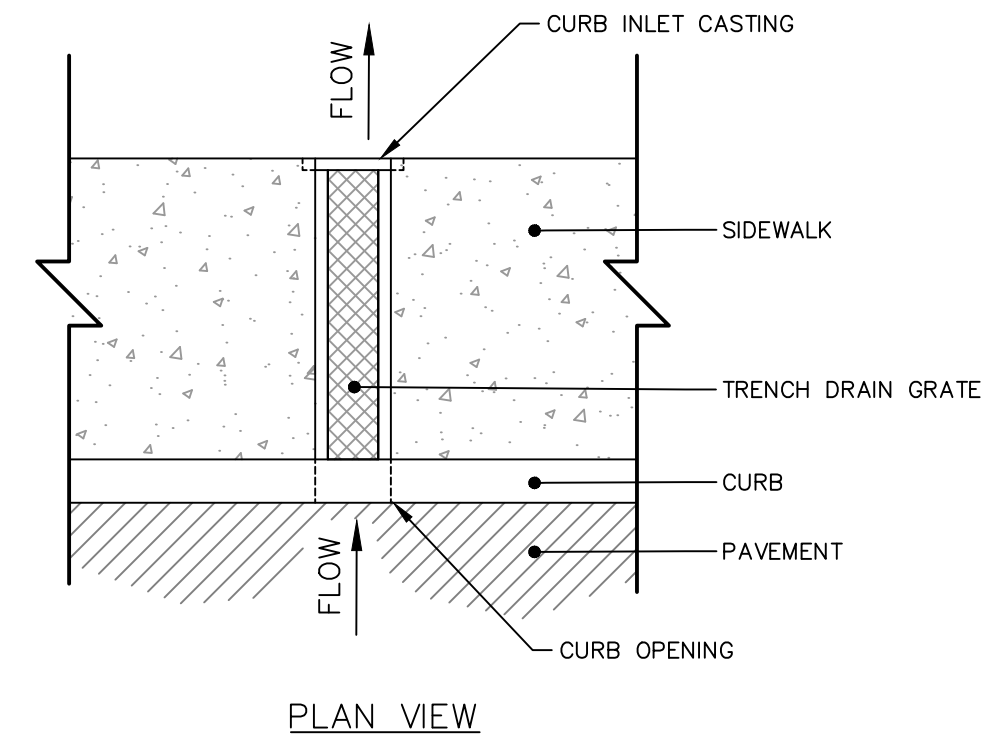


GRASS CHANNEL
NOT TO SCALE

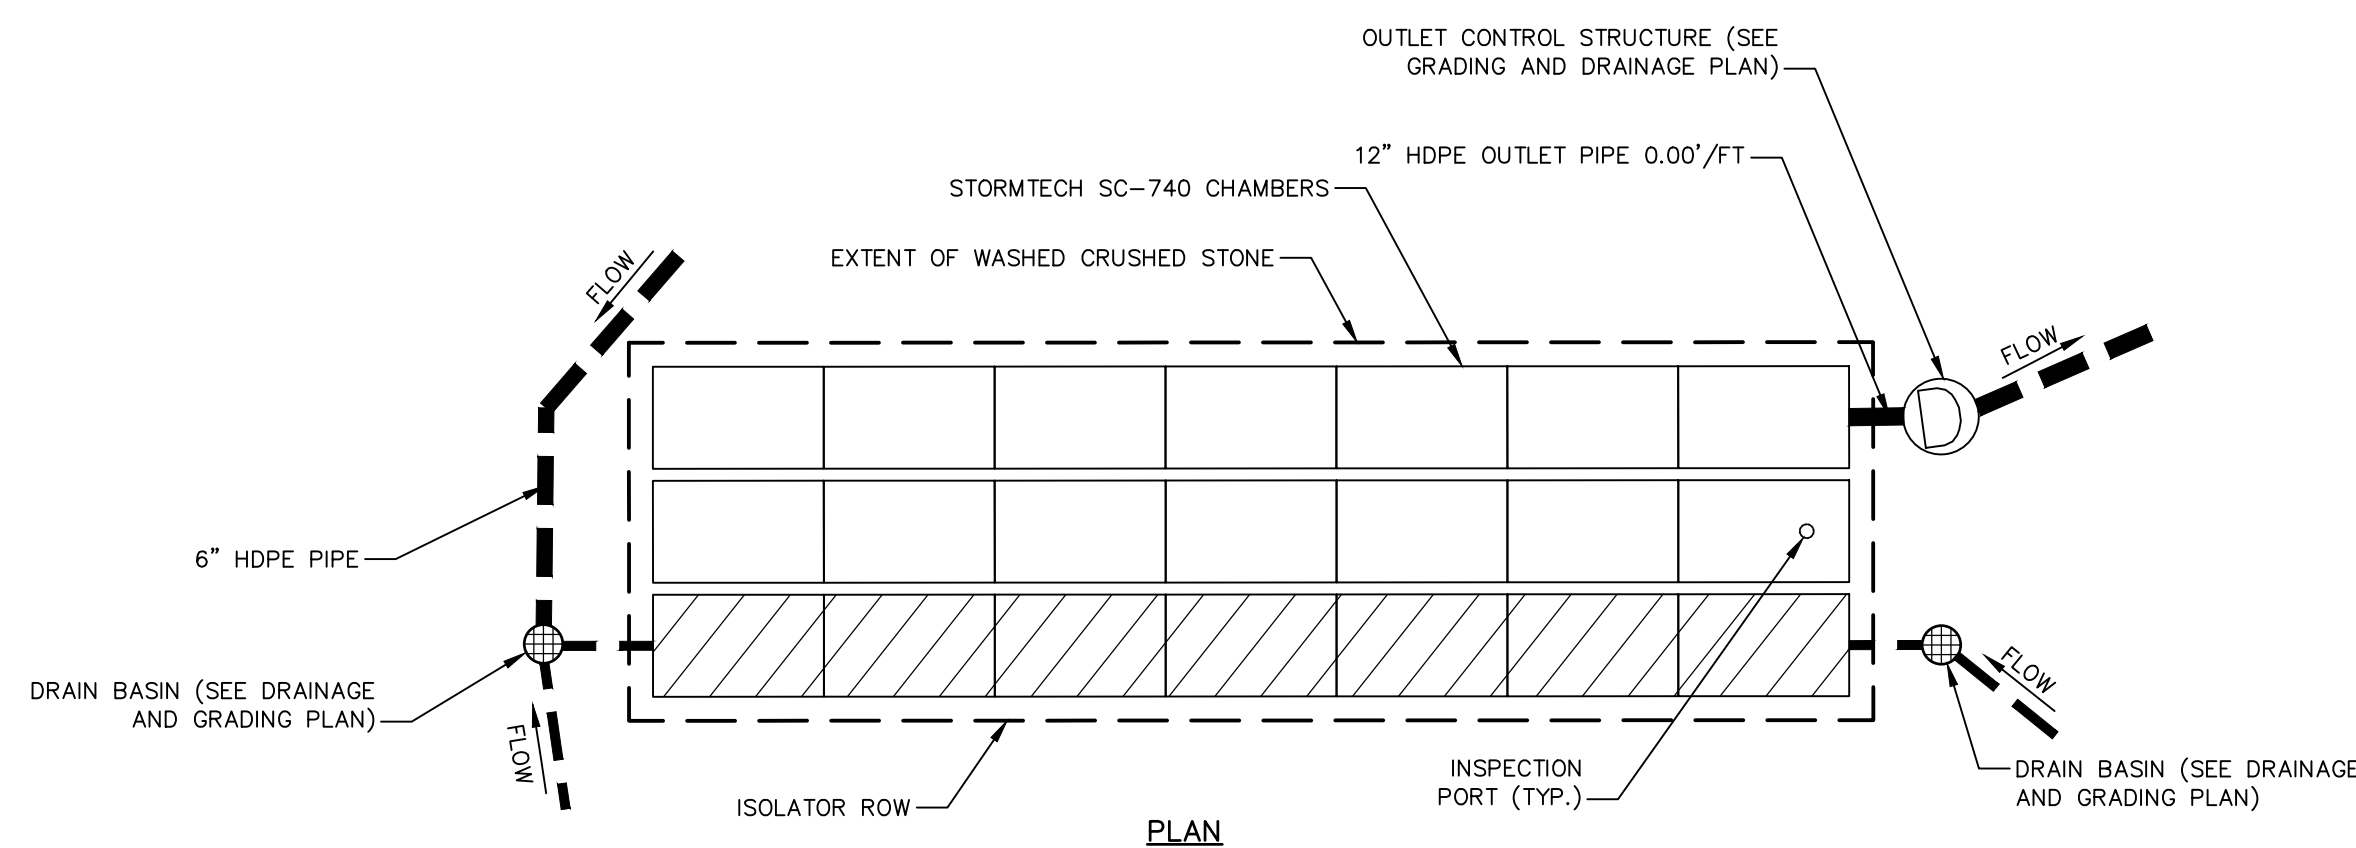

-
- A detailed cross-section diagram of a bioretention basin. The diagram shows the flow of water from left to right, indicated by an arrow labeled "SHEET FLOW". The water enters through a "10' VEG. FILTER STRIP (TYP.)". Below the filter strip is a layer of "UNCOMPACTED EXISTING MATERIAL". The basin itself is a depression with a "BOTTOM OF BASIN" and "BIORETENTION BASIN IMPORTED SOIL MEDIA". The basin is filled with "24\"

- BIORETENTION BASIN**
NOT TO SCALE

No.	DATE	DESCRIPTION	DESIGNER	REVIEWER

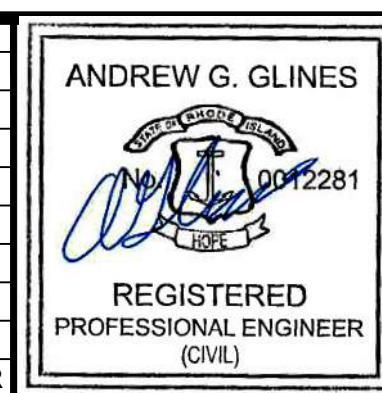

NOT FOR CONSTRUCTION

SCALE:	HORZ.: NTS
	VERT.:
DATUM:	HORZ.:
	VERT.:
	
GRAPHIC SCALE	






**FUSS &
O'NEILL**

317 IRON HORSE WAY, SUITE 204
PROVIDENCE, RI 02908
401.861.3070
www.fando.com


MAIN STREET

WESTERLY, RHODE ISLAND

CD-3

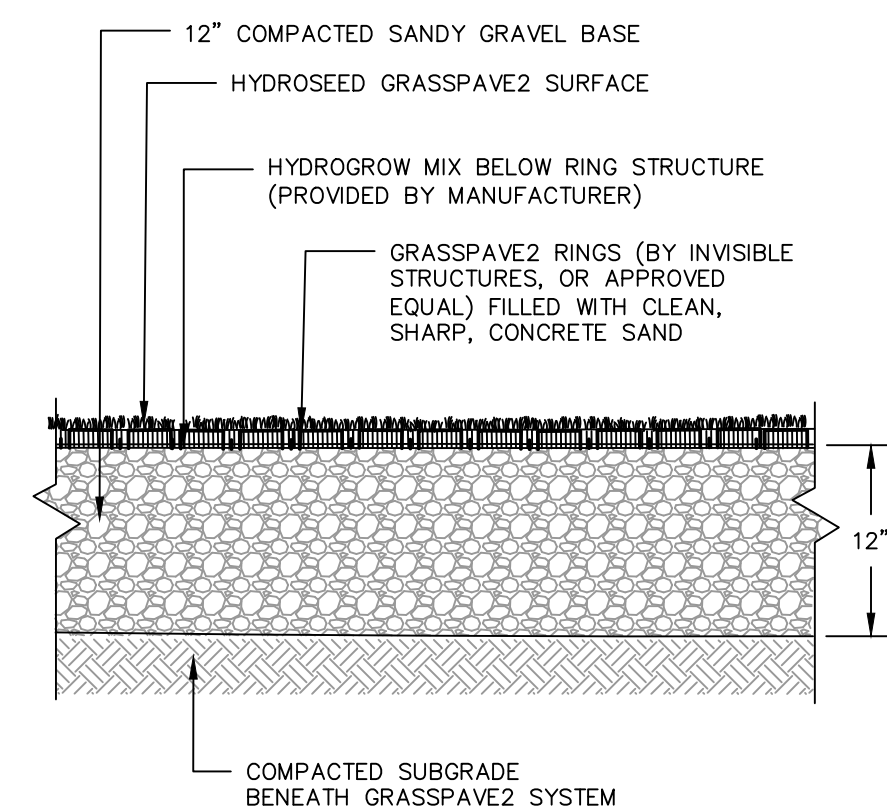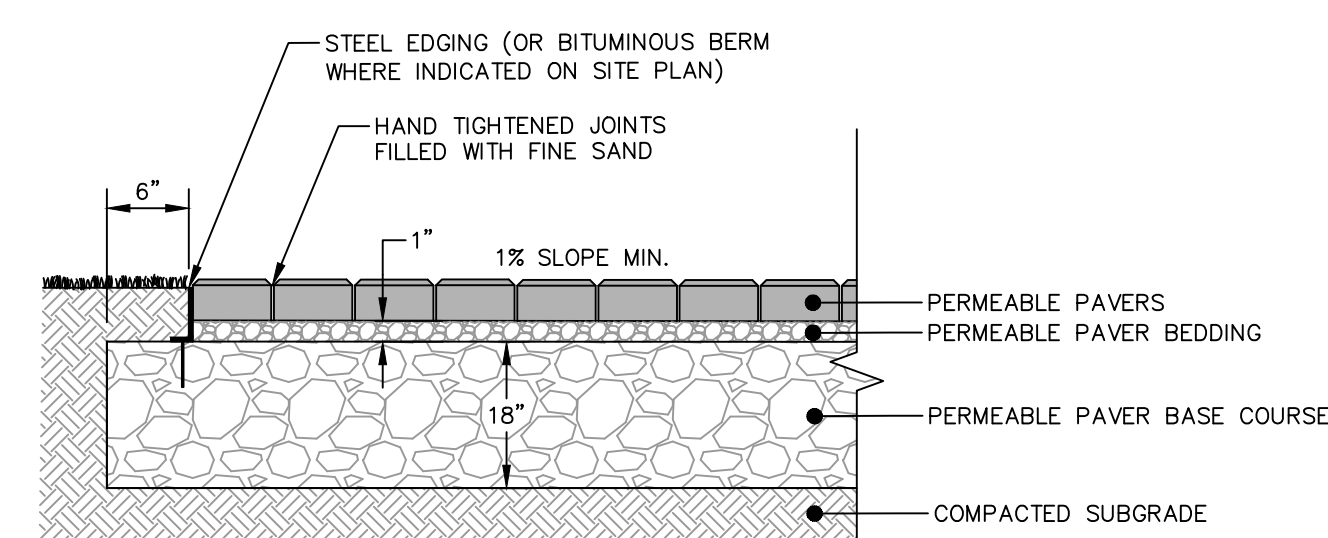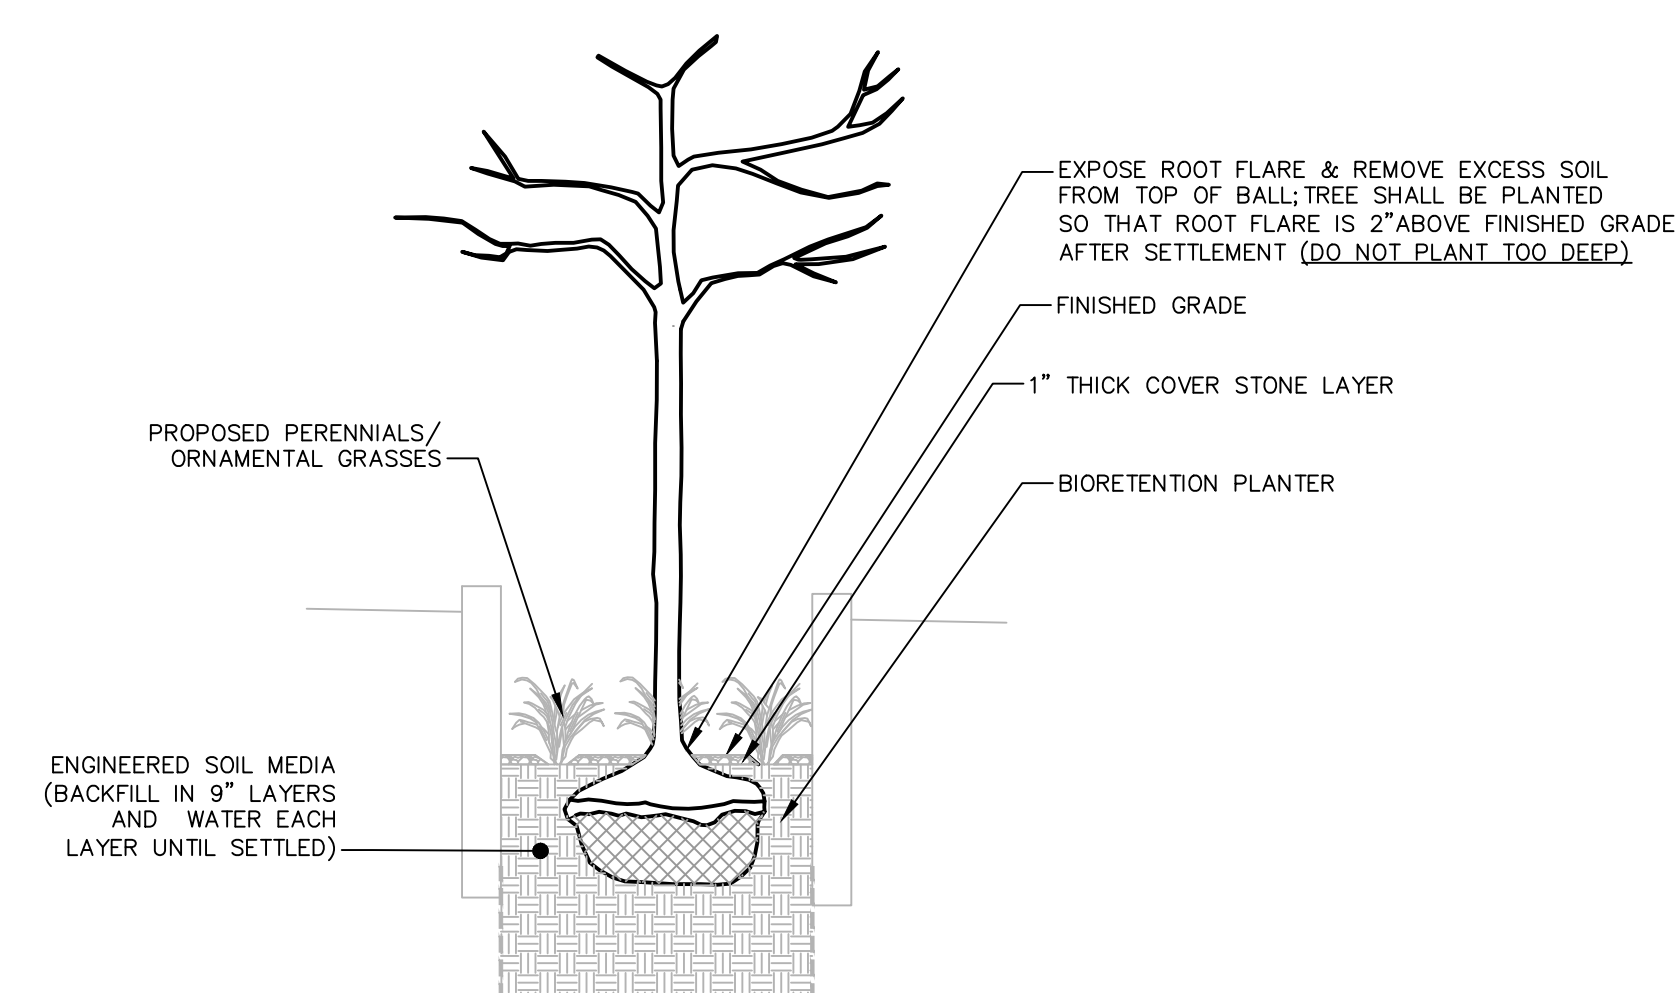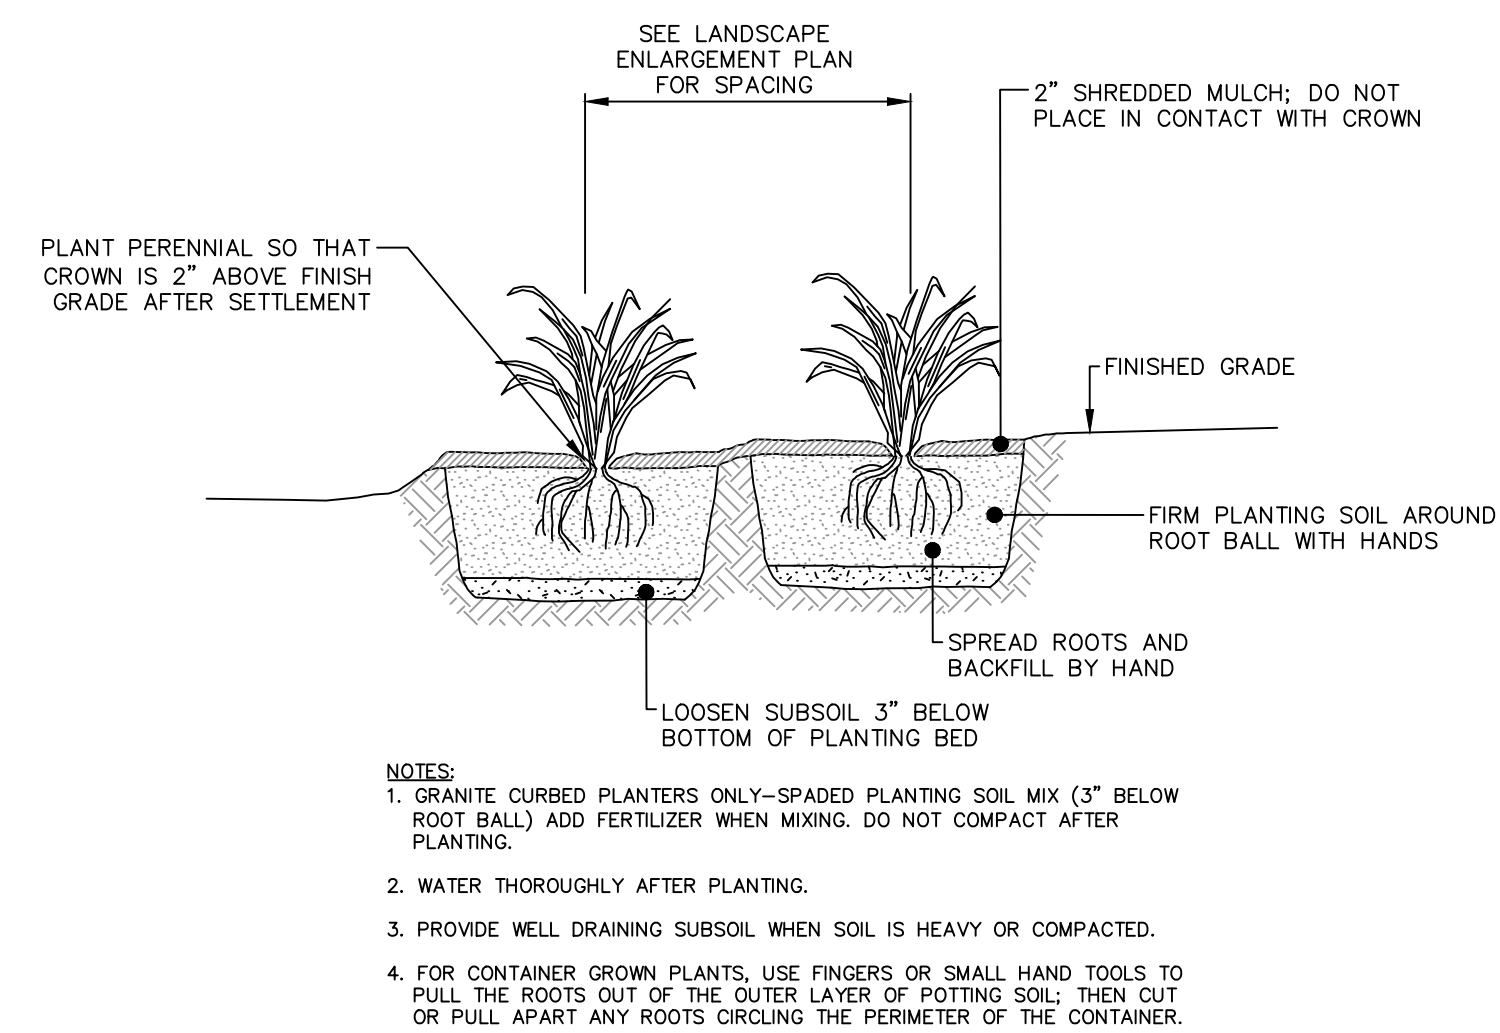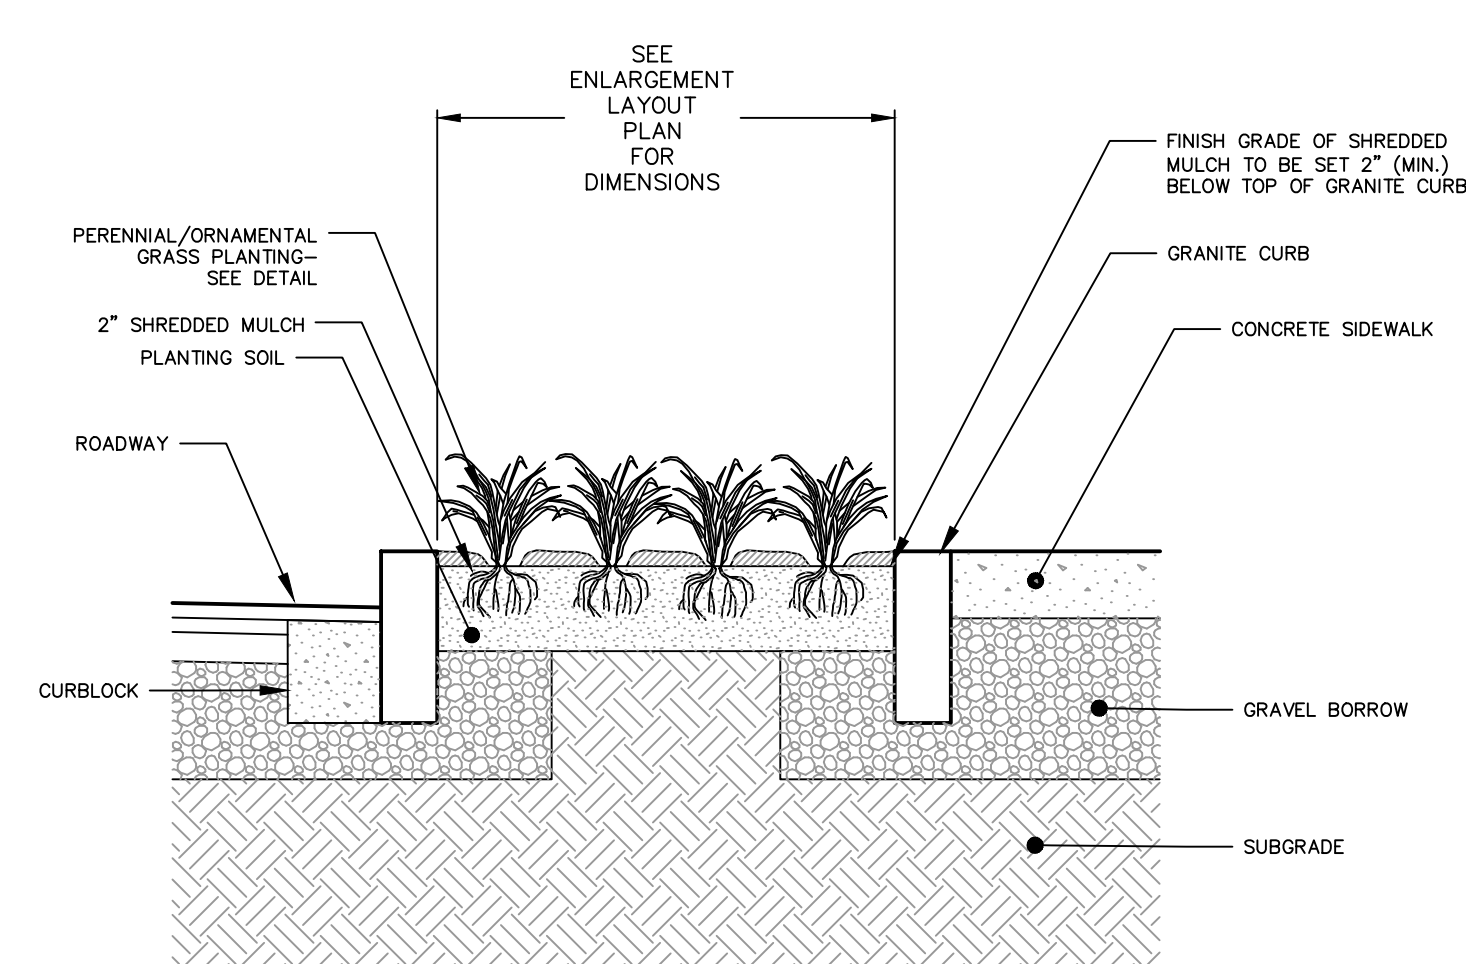

No.	DATE	DESCRIPTION	DESIGNER	REVIEWER

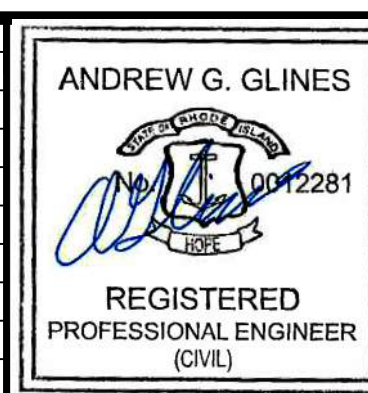

SEAL

NOT FOR CONSTRUCTION

SCALE:	HORZ.: NTS
	VERT.:
DATUM:	HORZ.:
	VERT.:
0  GRAPHIC SCALE	



SOUTHERN RHODE ISLAND CONSERVATION DISTRICT

MASTER DETAILS

RESILIENT RIVERFRONT RENEWAL


MAIN STREET

WESTERLY, RHODE ISLAND


ROJ. No.: 20211317.C10
DATE: AUGUST 2025

CD-4

File: J:\DWG\2021\1317\10\Civil\Plan\MASTER\20211317C10_DET01_MASTER.dwg Layout: CD-5 Plotted: 2025-08-14 6:56 PM Saved: 2025-08-14 6:38 PM User: katherine.mccombs
PC3: NONE STB/CTB: FO STB
MS VIEW: LAYER STATE:

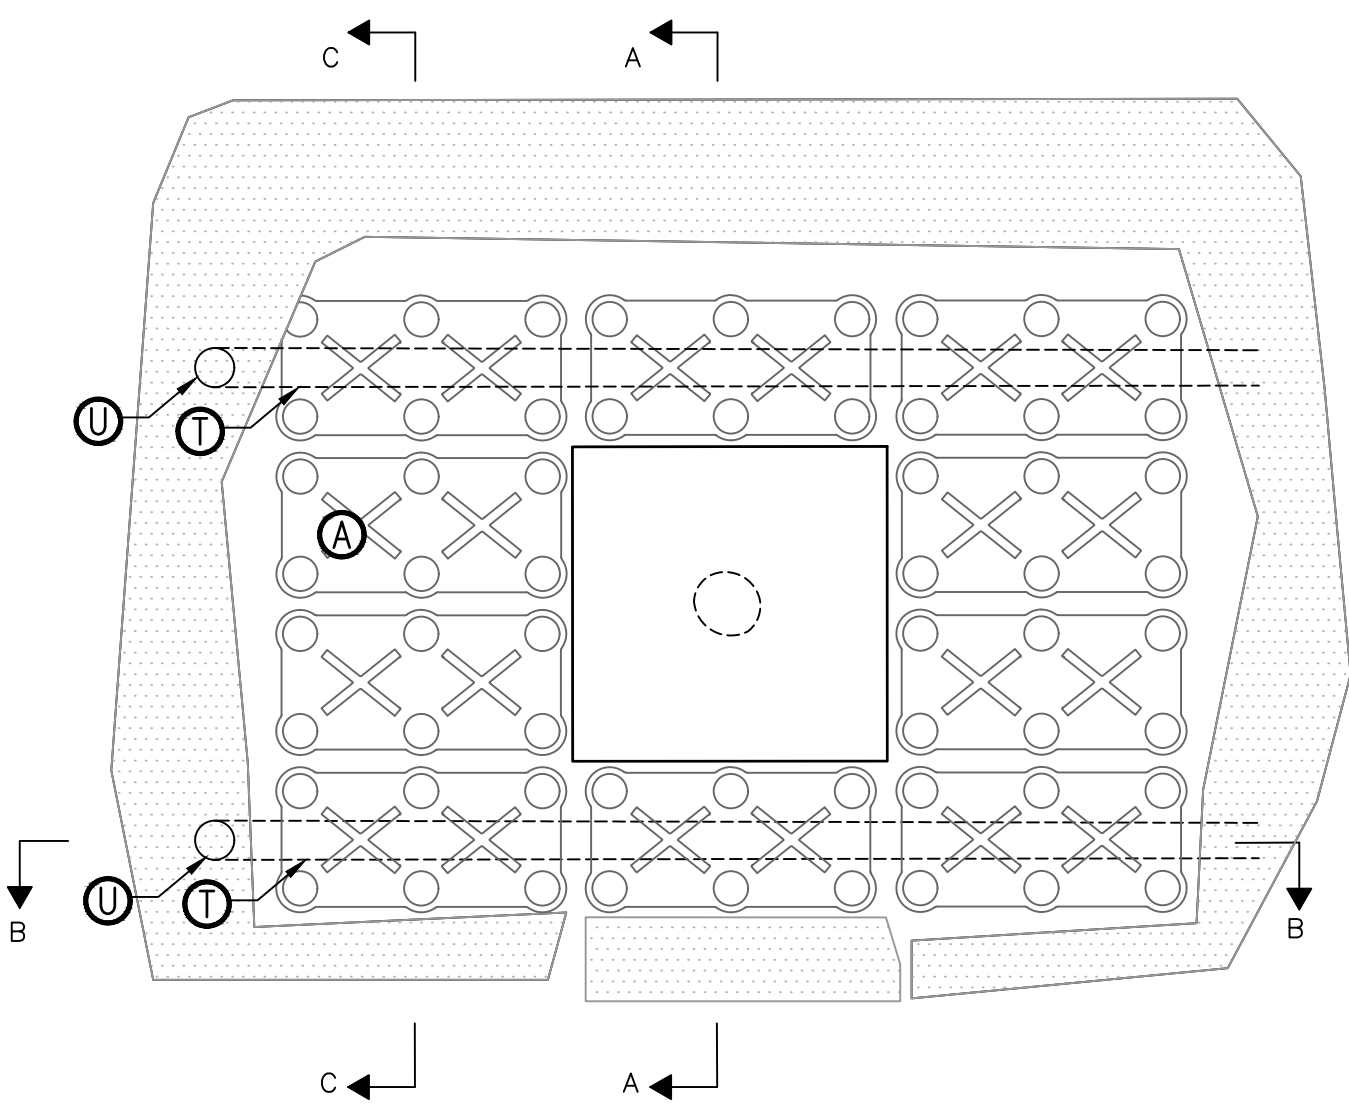


PLAN

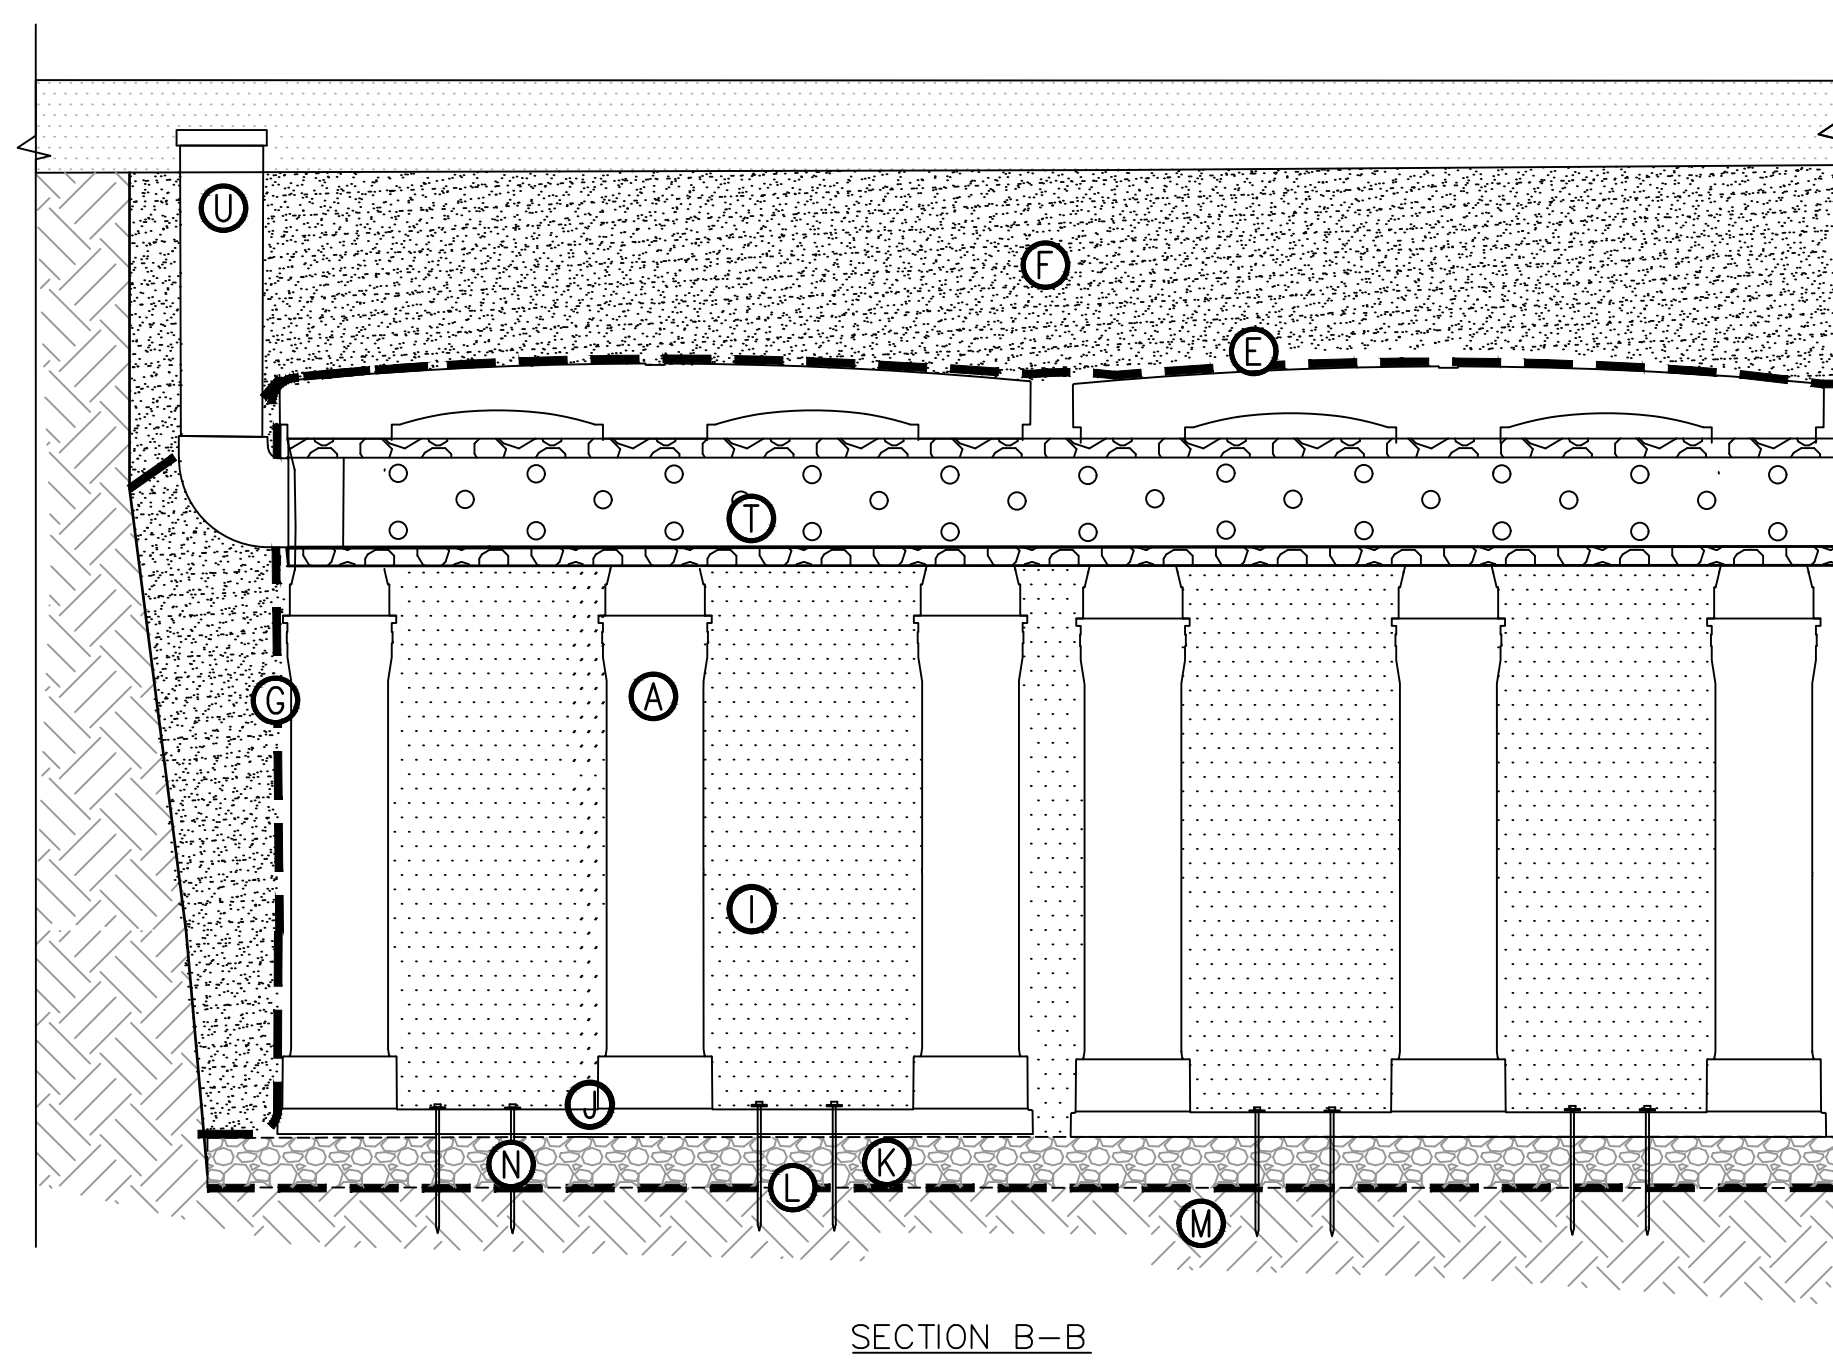


SECTION B-B


- KEY PLAN**
- (A) SILVA CELL 2 SYSTEM (DECK, BASE, AND POSTS), 4" SPACING BETWEEN CELLS. SEE GRADING AND DRAINAGE PLANS FOR CELL LAYOUTS.
 - (B) DEEPROOT ROOT BARRIER INSTALLED TO A DEPTH 18 INCHES BELOW TOP OF TREE PIT.
 - (C) TREE ROOT PACKAGE, SIZE VARIES. REMOVE ALL TWINE & STRAPS. CUT AND REMOVE BURLAP AND WIRE CAGE FROM TOP 1/2 OF BALL. REMOVE ALL SYNTHETIC MATERIALS. SEE DECIDUOUS TREE PLANTING DETAIL.
 - (D) HARDWOOD MULCH
 - (E) GEOTEXTILE TO EDGE OF EXCAVATION.
 - (F) BACKFILL, TO WITHIN 4-6" BELOW TOP OF SILVA CELL DECKS. INSTALL IN 8" LIFTS, EACH COMPACTED TO 95% MODIFIED PROCTOR.
 - (G) GEOTEXTILE TO LINE PERIMETER OF SYSTEM WITH 6" TOE (OUTWARD FROM BASE) AND 12" EXCESS (OVER TOP OF DECK).
 - (H) CABLE TIE, ATTACHING GEOGRID TO SILVA CELL AT BASE OF UPPER POST FLARE.
 - (I) BIORETENTION SOIL TO 6" BELOW DECK, MANUALLY COMPACTED TO APPROXIMATELY 70% MODIFIED PROCTOR.
 - (J) 1" - 2" SPACING BETWEEN SILVA CELLS AT BASE.
 - (K) 4" MIN. GRAVEL BORROW, COMPACTED TO 95% MODIFIED PROCTOR.
 - (L) 8 OUNCE GEOTEXTILE, TO PROVIDE SEPARATION BETWEEN SUBGRADE AND GRAVEL BORROW.
 - (M) SUBGRADE, COMPACTED TO 95% MODIFIED PROCTOR.
 - (N) PIN, PER SILVA CELL SPECIFICATIONS, TO KEEP CELLS IN PLACE DURING CONSTRUCTION.
 - (O) BIORETENTION SOIL BELOW TREE ROOT PACKAGE, COMPACTED TO 85-90% MODIFIED PROCTOR.
 - (P) 4" PERFORATED PVC INSPECTION RISER TO PROVIDE FOR MONITORING OF SOIL MOISTURE.
 - (Q) SILVA CELL DECK
 - (R) SILVA CELL POST
 - (S) SILVA CELL BASE
 - (T) 6" PERFORATED PVC SUBDRAIN, 0.0 FT/FT SLOPE, ENCASED IN 3" OF CLEAN, WASHED, 1" DIAMETER CRUSHED STONE AND FILTER FABRIC. PERFORATIONS MUST FACE DOWN. THIS APPLIES TO TREE FILTERS ONLY. LANDSCAPE TREE BOXES SHALL NOT INCLUDE SUBDRAIN.
 - (U) 6" SOLID PVC CLEANOUT. IN LANDSCAPED AREAS, CAP SHALL BE PVC, SET 4" BELOW FINISHED GRADE. IN PAVEMENT, COVER SHALL BE CAST IRON WITH LETTERING, "DRAIN", SET FLUSH WITH FINISHED GRADE. THIS APPLIES TO TREE FILTERS ONLY. LANDSCAPE TREE BOXES SHALL NOT INCLUDE SUBDRAIN.
 - (V) BACKFILL WITH BIORETENTION SOIL MIXTURE IN 9" LAYERS. WATER EACH LAYER UNTIL SETTLED. DO NOT TAMP. (SEE TREE PLANTING DETAILS)

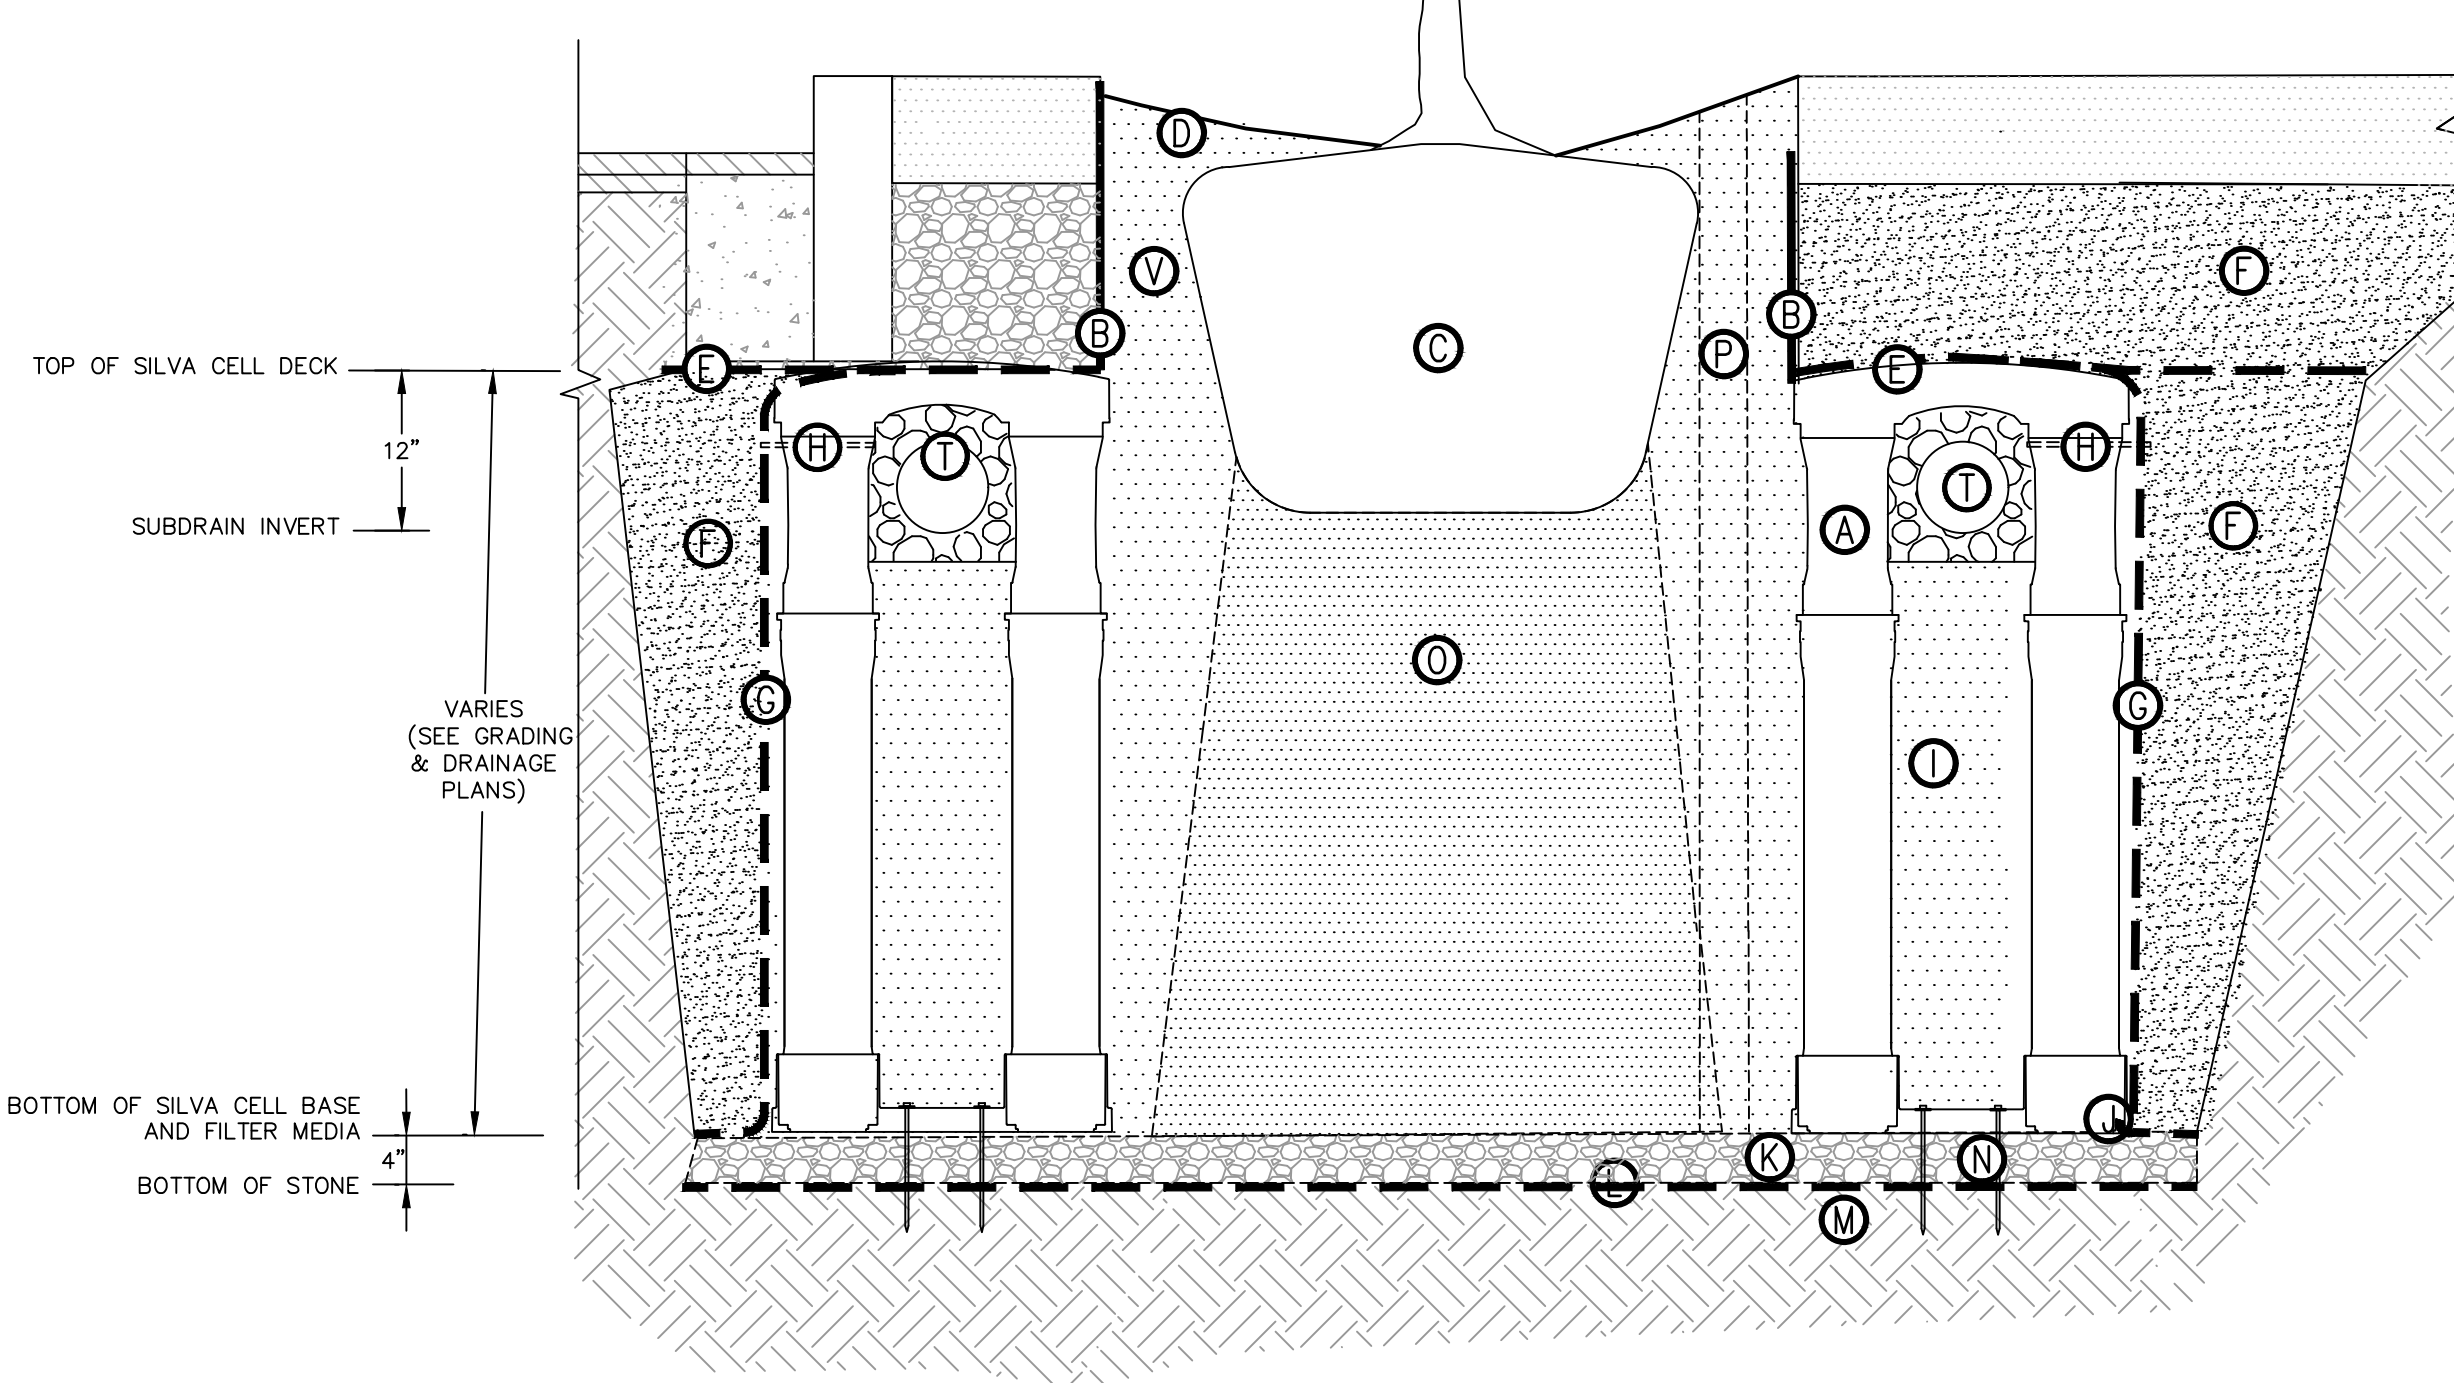

SECTION A-A

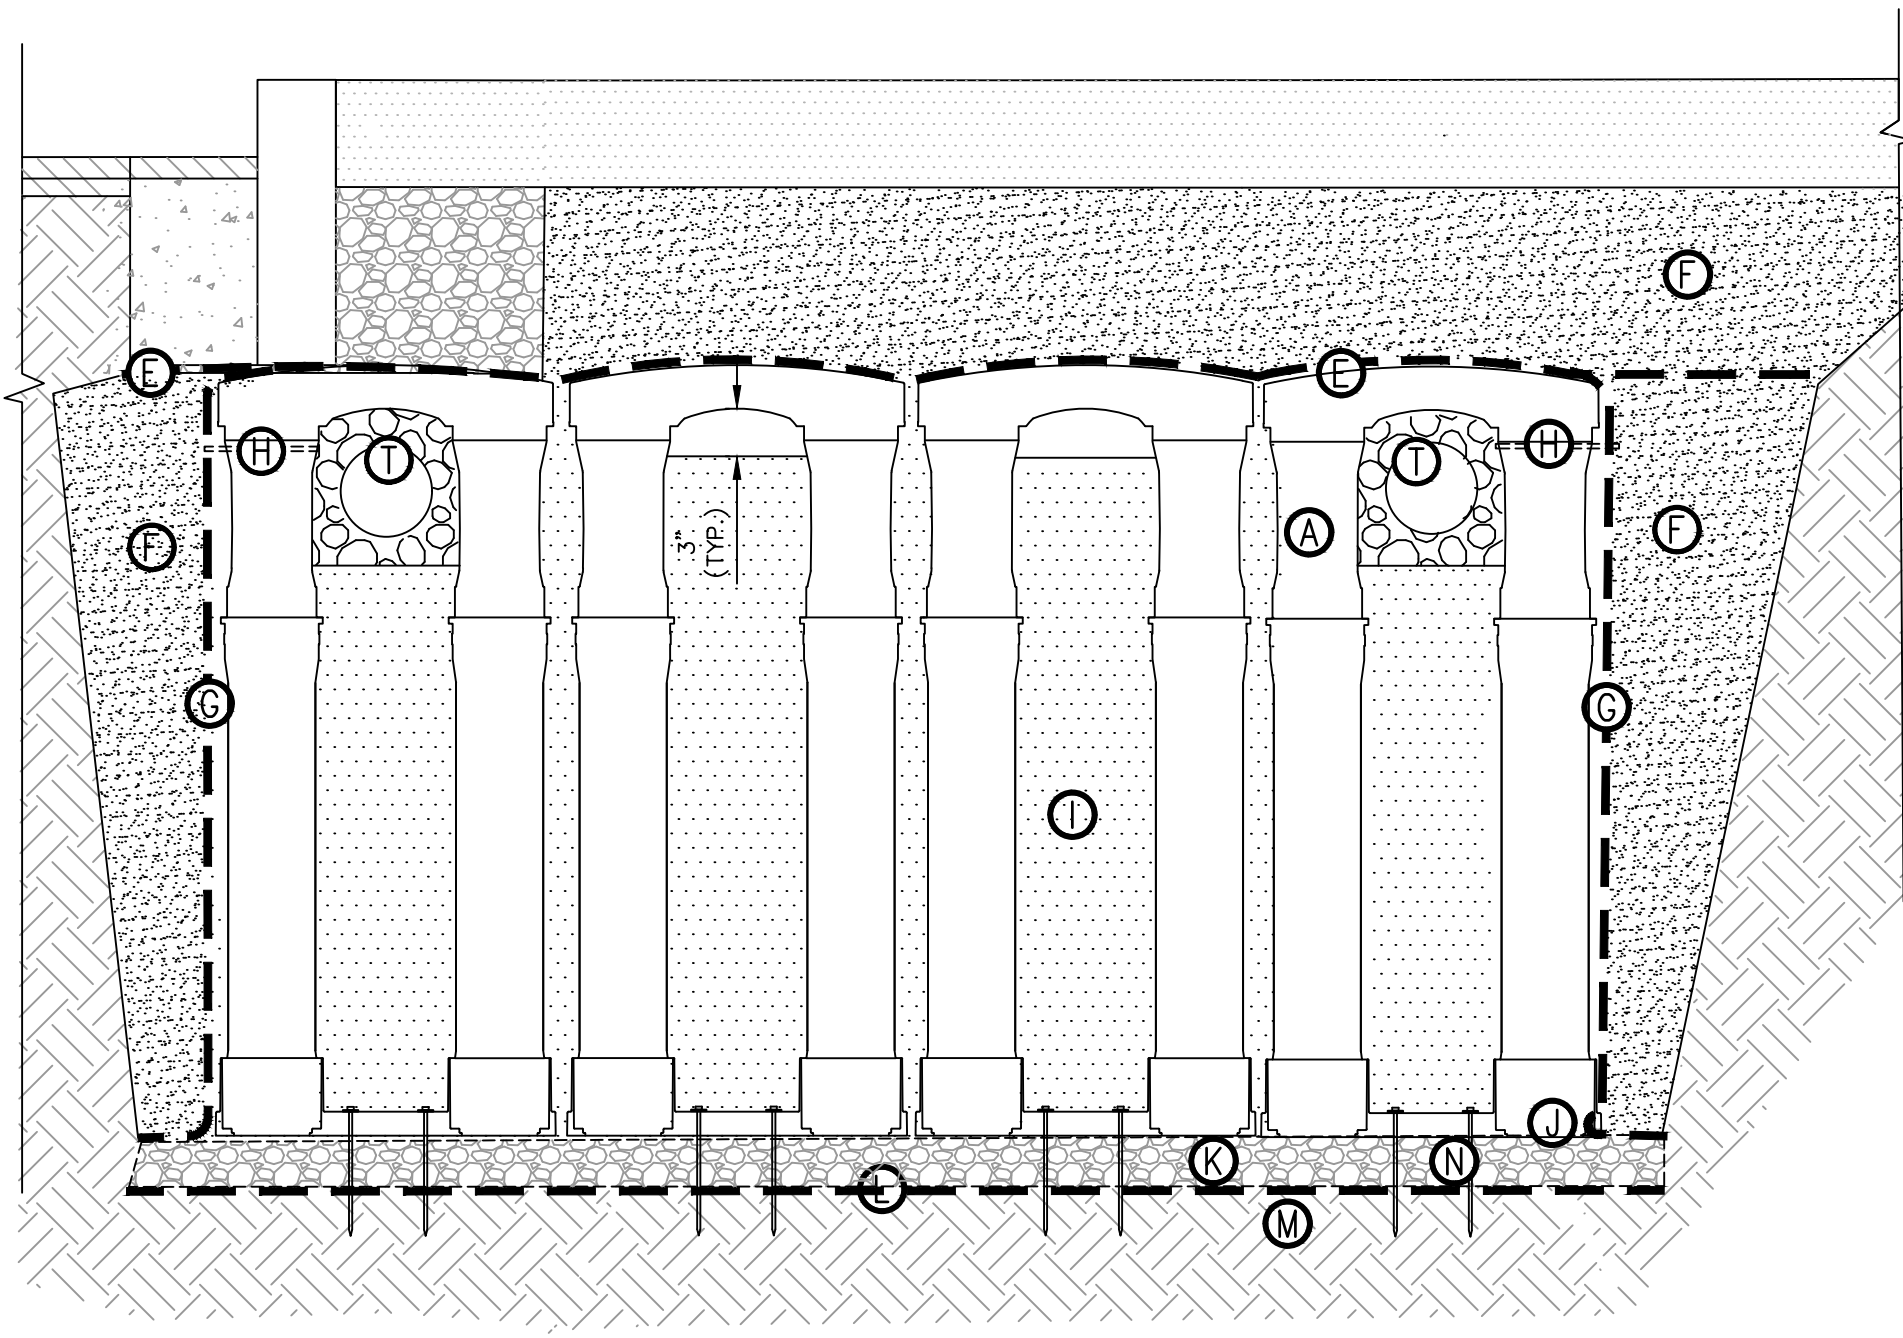

SECTION C-C

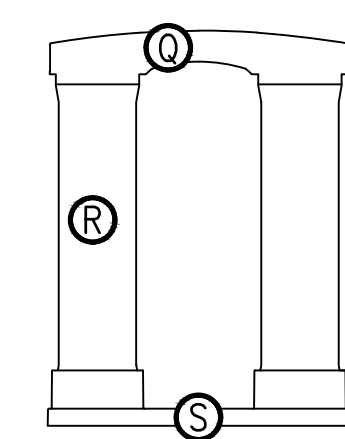

SILVA CELL COMPONENTS

TREE FILTER/ LANDSCAPE TREE BOX
NOT TO SCALE

No.	DATE	DESCRIPTION	DESIGNER	REVIEWER

ANDREW G. GLINES

REGISTERED
PROFESSIONAL ENGINEER
(CIVIL)

SEAL

NOT FOR CONSTRUCTION

SCALE:
HORZ.: NTS
VERT.:
DATUM:
HORZ.:
VERT.:

GRAPHIC SCALE

FUSS & O'NEILL
317 IRON HORSE WAY, SUITE 204
PROVIDENCE, RI 02908
401.861.3070
www.fando.com

SOUTHERN RHODE ISLAND CONSERVATION DISTRICT
MASTER DETAILS
RESILIENT RIVERFRONT RENEWAL
MAIN STREET
WESTERLY, RHODE ISLAND

PROJ. No.: 20211317.C10
DATE: AUGUST 2025

CD-5