



Oliver Stedman Government Center
4808 Tower Hill Road; Suite 116
Wakefield, RI 02879
401-783-3370

PUBLIC NOTICE

File Number: 2014-08-089

Date: October 1, 2014

This office has under consideration the application of:

Town of Jamestown
93 Narragansett Avenue
Jamestown, RI 02835

for a State of Rhode Island Assent to construct and maintain: a shoreline protection facility consisting of an approximately 400' rip rap revetment.

Project Location:	Bay View Drive
City/Town:	Jamestown
Plat/Lot:	8 / 338
Waterway:	Narragansett Bay- East Passage

Plans of the proposed work may be seen at the CRMC office in Wakefield.

In accordance with the Administrative Procedures Act (Chapter 42-35 of the Rhode Island General Laws) you may request a hearing on this matter.


You are advised that if you have good reason to enter protests against the proposed work it is your privilege to do so. It is expected that objectors will review the application and plans thoroughly, visit site of proposed work if necessary, to familiarize themselves with the conditions and cite what law or laws, if any, would in their opinion be violated by the work proposed.

If you desire to protest, you must attend the scheduled hearing and give sworn testimony. A notice of the time and place of such hearing will be furnished you as soon as possible after receipt of your request for hearing. If you desire to request a hearing, to receive consideration, it should be in writing (**with your correct mailing address, e-mail address and valid contact number**) and be received at this office on or before November 1, 2014.


/kc

BAY VIEW DRIVE REVETMENT PROJECT

TOWN OF JAMESTOWN
JAMESTOWN, RHODE ISLAND

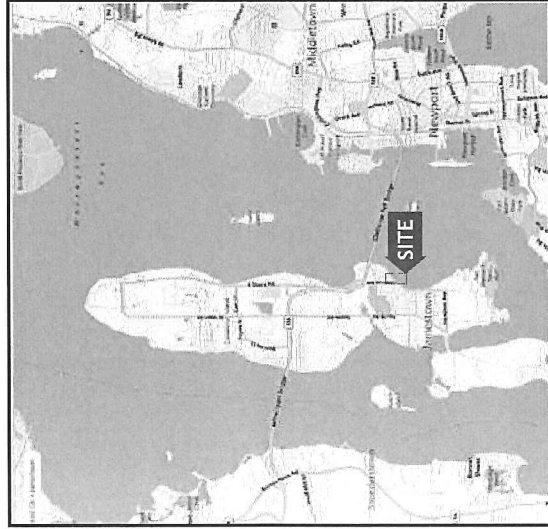

SITE VICINITY MAP

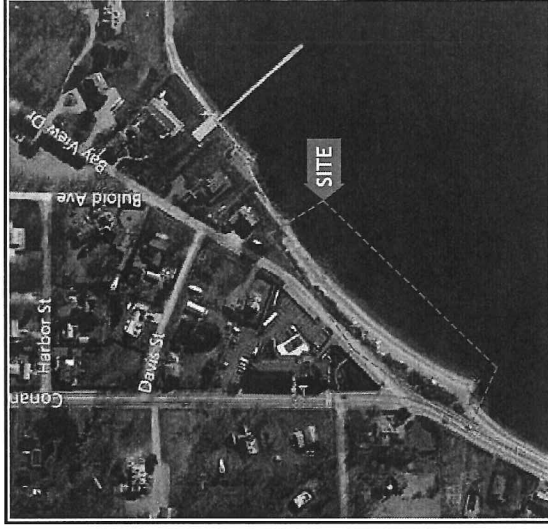


SITE LOCATION MAP

INDEX OF DRAWINGS		
CATEGORY	SHEET	TITLE
GENERAL	1	G-01
	2	G-02
CIVIL	3	C-01
	4	C-02
CROSS SECTIONS	5	XS-01
	6	XS-02
	7	XS-03
	8	XS-04
DETAILS	9	D-01
	10	D-02

RT Group, Inc. Engineered from the Ground Up™ 70 Burnside Viaduct Way, Suite 134 Jamestown, Rhode Island 02832 Tel: 401.438.3100 Fax: 401.344.8892 WWW.SAFETY-INSPECTION-CONSTRUCTION-ENGINEERING.COM		DESIGN: JBR DRAWING: SWO CHECK: JBR APPROVED: JBR	DATE: _____ REVISIONS: _____ BY: APD	BAY VIEW DRIVE REVETMENT PROJECT JAMESTOWN, RHODE ISLAND TOWN OF JAMESTOWN Jamestown, RI	TITLE, INDEX OF DRAWINGS, LOCATION AND VICINITY MAPS	SHEET: 1 OF 10 DWG No.: G-01 DATE: JULY 2014 PROJ. No.: 13100.01
---	--	--	--	---	--	---

PERMIT SUBMISSION
NOT FOR CONSTRUCTION
THIS DRAWING IS NOT TO SCALE

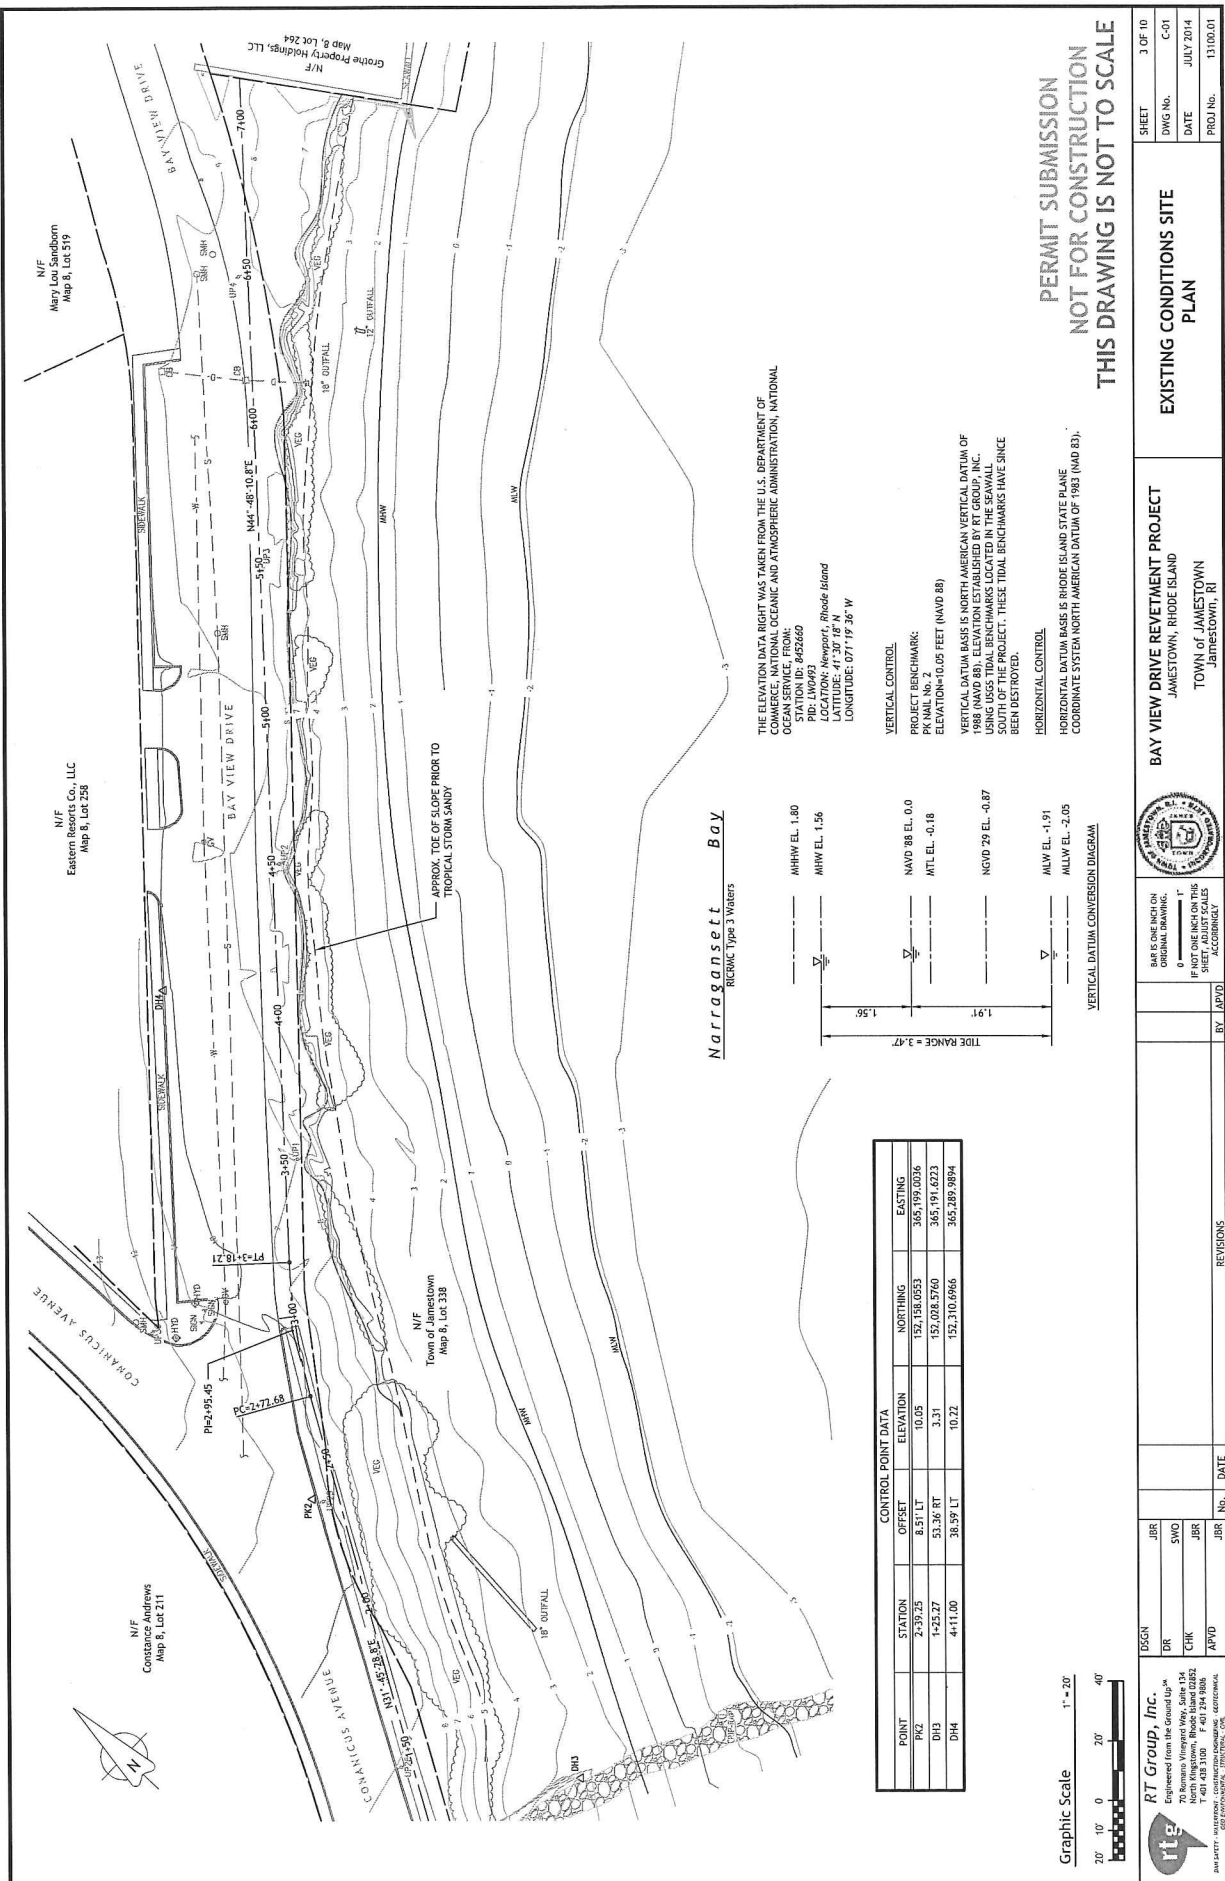

N/F
Mary Lou Southern
Map 8, Lot 519

N/F
Eastern Resorts Co., LLC
Map 8, Lot 258

N/F
Constance Andrews
Map 8, Lot 211

N/F
Grothe Property Holdings, LLC
Map 8, Lot 264



APPROX. TOE OF SLOPE PRIOR TO
TROPICAL STORM SANDY

N/F
Town of Jamestown
Map 8, Lot 338

Narragansett Bay
RIGNAC Type 3 Waters

THE ELEVATION DATA RIGHT WAS TAKEN FROM THE U.S. DEPARTMENT OF COMMERCE, NATIONAL OCEANIC AND ATMOSPHERIC ADMINISTRATION, NATIONAL COAST AND GEODETIC SURVEY, FINAL
STATION ID: 8452669
PID: LINDA83
LOCATION: Newport, Rhode Island
UTM ZONE: 18Q UTM
LONGITUDE: 071°19'36" W

POINT	STATION	OFF-SET	ELEVATION	NORTHING	EASTING
PK2	2+37.25	8.31' LT	10.05	152,158.0553	365,194.2036
DH3	1+25.27	53.26' RT	3.31	152,028.5760	365,191.6223
DH4	4+11.00	38.59' LT	10.22	152,310.0966	365,289.9894

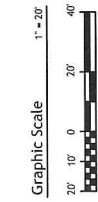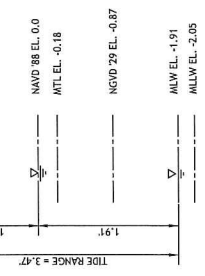

VERTICAL CONTROL
PROJECT BENCHMARK:
PK NAL No. 2
ELEVATION=10.05 FEET (NAVD 88)
VERTICAL DATUM BASIS IS NORTH AMERICAN VERTICAL DATUM OF 1988 (NAVD 88). ELEVATION ESTABLISHED BY RT GROUP, INC. USING USGS TIDAL BENCHMARKS LOCATED IN THE SEAWALL SOUTH OF THE PROJECT. THESE TIDAL BENCHMARKS HAVE SINCE BEEN DESTROYED.
HORIZONTAL CONTROL
HORIZONTAL DATUM BASIS IS RHODE ISLAND STATE PLANE COORDINATE SYSTEM NORTH AMERICAN DATUM OF 1983 (NAD 83).

PERMIT SUBMISSION
NOT FOR CONSTRUCTION
THIS DRAWING IS NOT TO SCALE



BAR IS ONE INCH ON ORIGINAL DRAWING. IF NOT ONE INCH ON THIS SHEET, DIMENSIONS SHALL BE ACCORDINGLY ADJUSTED.

BAY VIEW DRIVE REVETMENT PROJECT
JAMESTOWN, RHODE ISLAND
TOWN OF JAMESTOWN
Jamestown, RI

EXISTING CONDITIONS SITE PLAN


SHEET	3 OF 10
DWG No.	C-01
DATE	JULY 2014
PROJ. No.	13100.01

DESIGN	JBR
DR	SWD
CHK	JBR
APVD	JBR

RT Group, Inc.
Engineered from the Ground Up™
70 Romano Vineyard Way, Suite 134
North Kingstown, Rhode Island 02881
PH: 401.941.1100 FAX: 401.941.1101
WWW.RTGROUPINC.COM


REVISIONS

BY JPD



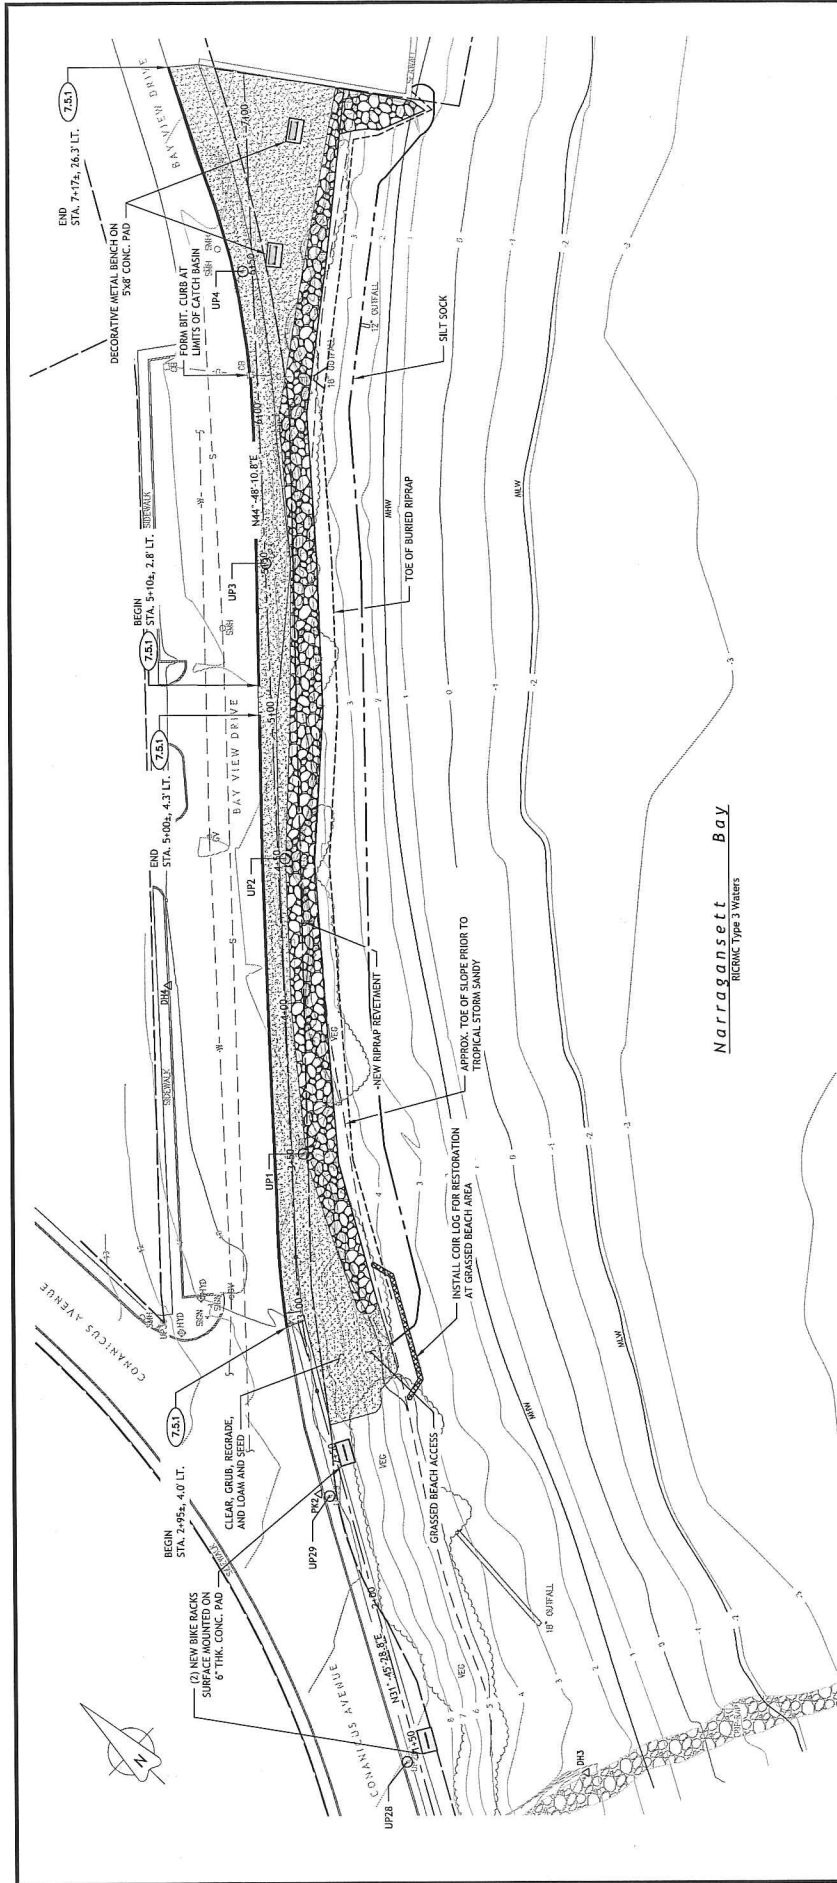


NOTE:
1. THE FINAL NUMBER AND LOCATION OF BIKE RACKS AND BENCHES SHALL BE DETERMINED BY THE TOWN.

PERMIT SUBMISSION
NOT FOR CONSTRUCTION
THIS DRAWING IS NOT TO SCALE



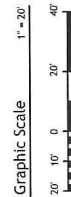


RT Group, Inc. Engineers from the Ground Up™ 700 North Main Street, Suite 100 North Kingstown, Rhode Island 02881 401.947.7777 www.rtginc.com				RT Group, Inc. 700 North Main Street, Suite 100 North Kingstown, Rhode Island 02881 401.947.7777 www.rtginc.com		DSGN JBR SWD JBR APVD		DATE JBR DATE JBR		REVISIONS BY JAPVD		BAY VIEW DRIVE REVELMENT PROJECT JAMESTOWN, RHODE ISLAND TOWN OF JAMESTOWN Jamestown, RI		REVETMENT SITE PLAN		SHEET 4 OF 10 DWG No. C-02 DATE JULY 2014 PROJ No. 13100.01	
--	--	--	--	---	--	-----------------------------------	--	----------------------------	--	--------------------------	--	---	--	---------------------	--	--	--

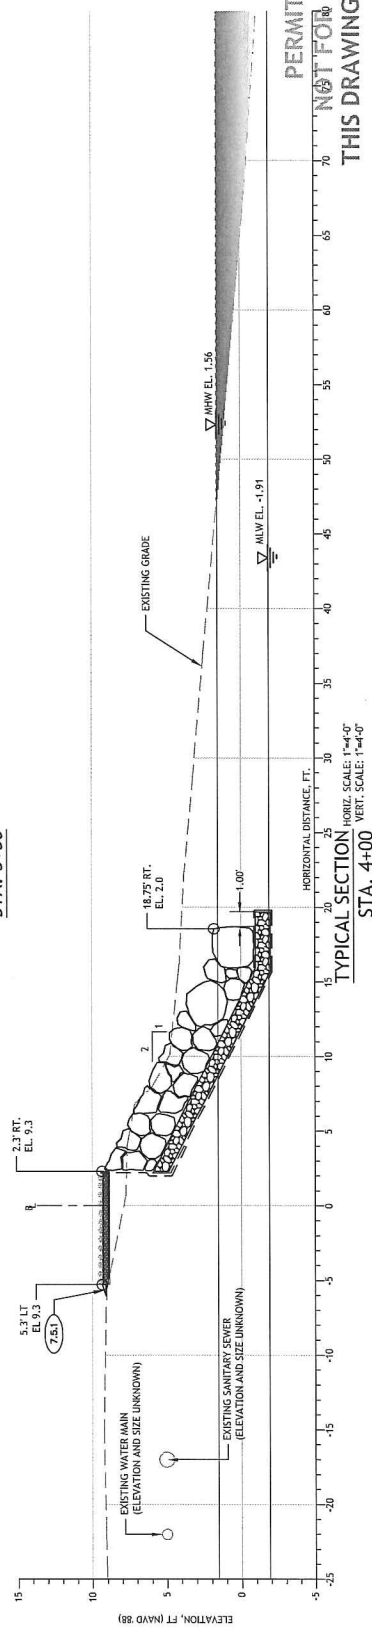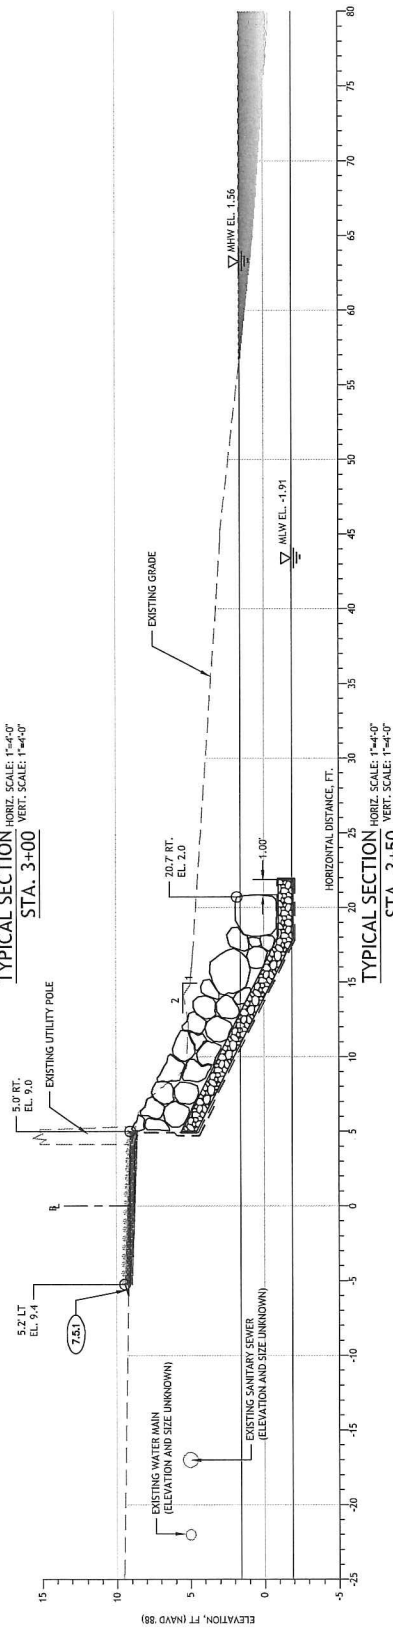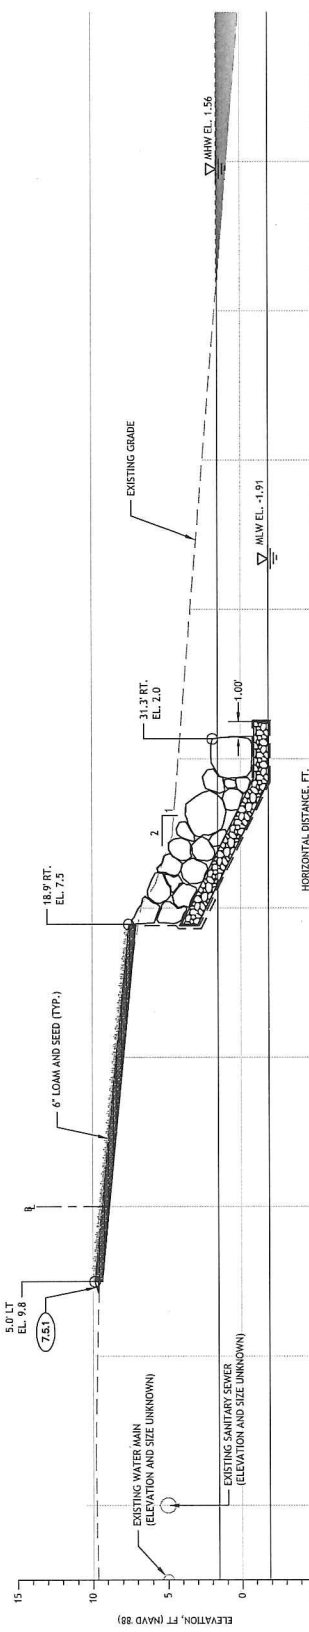


70 75 80 PERMIT SUBMISSION NOT FOR CONSTRUCTION THIS DRAWING IS NOT TO SCALE

 RT Group, Inc. Engineered from the Ground Up SM 79 Romano Vineyard Way, Suite 1124 Westborough, MA 01581 T 401 438 1300 F 401 294 8626 WWW.RTG-ENGINEERING.COM		USGSN DR SWD JBR CHK JBR APD JBR		DATE NO. REVISIONS		BY APD		BAR IS ONE INCH ON ORIGINAL DRAWING. 0" = 1"		 BAY VIEW DRIVE REVETMENT PROJECT JAMESTOWN, RHODE ISLAND TOWN OF JAMESTOWN Jamestown, RI		CROSS SECTIONS - 2		SHEET DWG. No. DATE PROJ. No.		6 OF 10 XS-02 JULY 2014 13101.01	
---	--	---	--	--------------------------	--	-----------	--	---	--	--	--	---------------------------	--	--	--	---	--

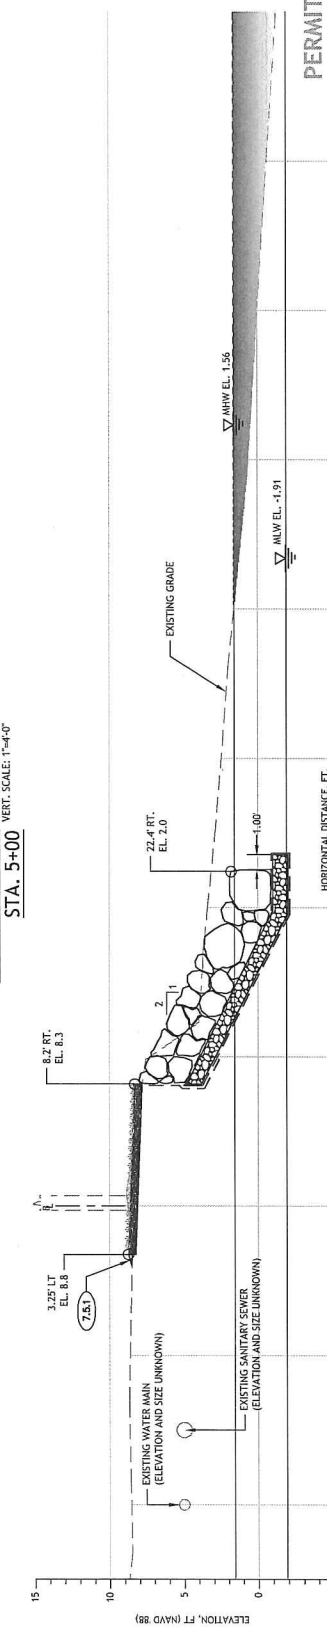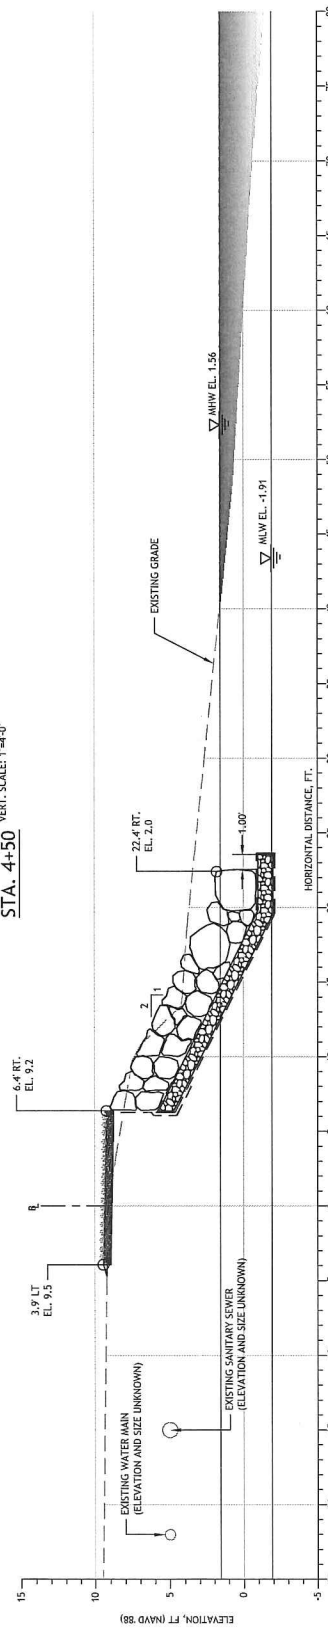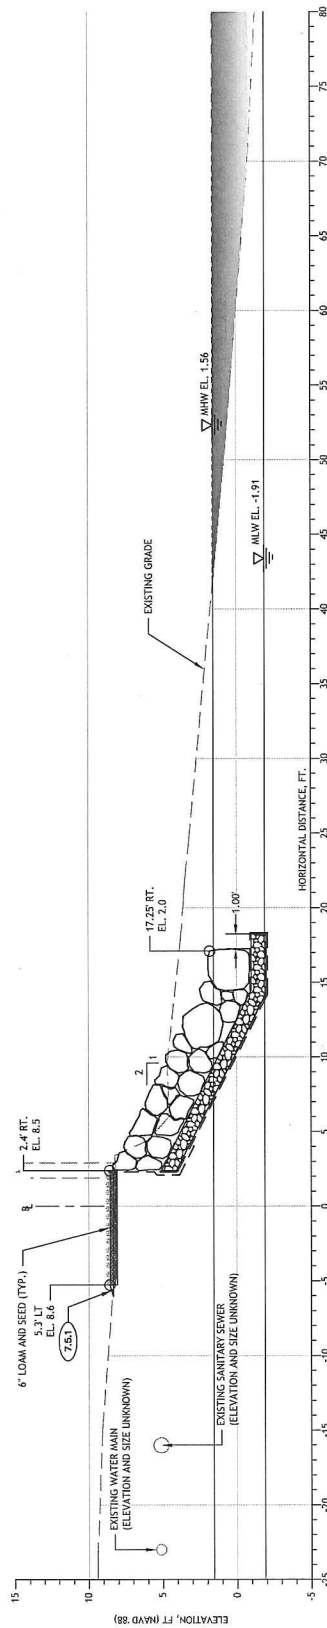


PERMIT SUBMISSION
 NOT FOR CONSTRUCTION
 THIS DRAWING IS NOT TO SCALE

		RT Group, Inc. 70 Roman Vineyard Way, Suite 134 North Kingstown, Rhode Island 02882 (401) 941-1000 www.rtggroup.com	DESGN DR CHK APVD	SWD SWD JBR JBR	DATE DATE DATE DATE	BY JAPD	REVISIONS	BAY VIEW DRIVE REVENEMENT PROJECT JAMESTOWN, RHODE ISLAND TOWN OF JAMESTOWN JAMESTOWN, RI	CROSS SECTIONS - 3	SHEET DWG No. DATE PROJ No.	7 OF 10 XS-03 JULY 2014 13100.01
--	--	---	----------------------------	--------------------------	------------------------------	------------	-----------	--	--------------------	--------------------------------------	---

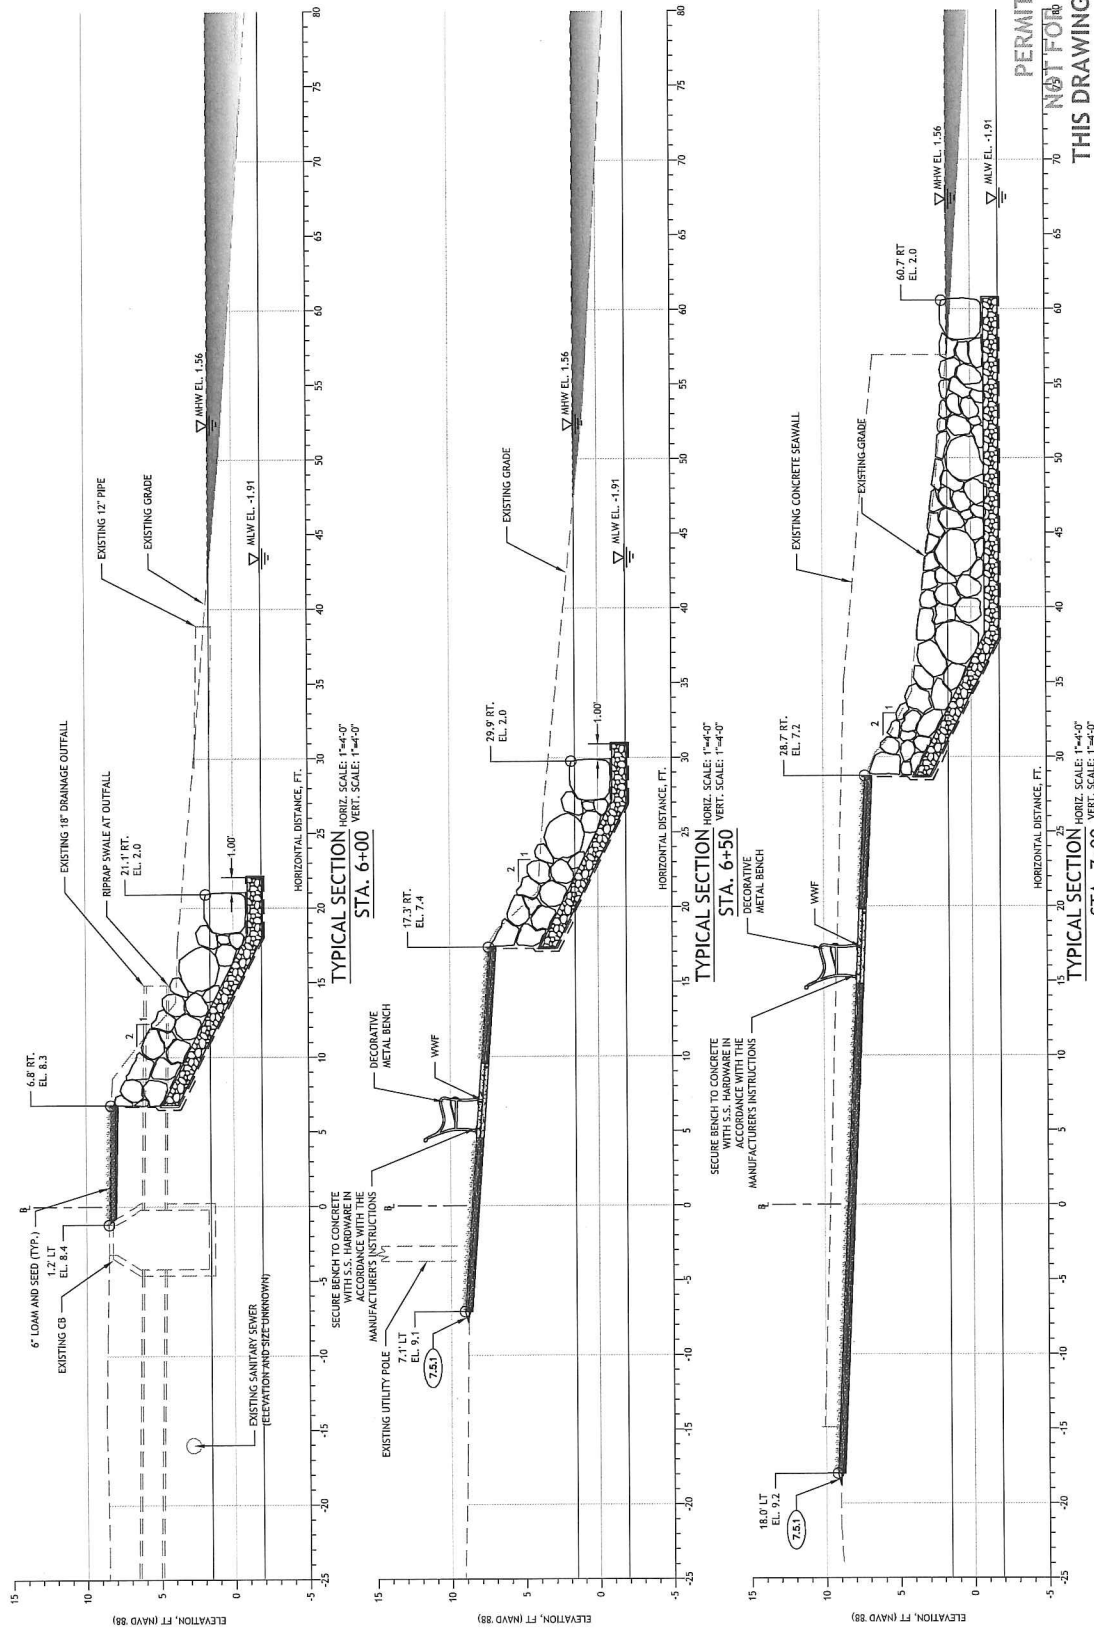


PERMIT SUBMISSION
NOT FOR CONSTRUCTION
THIS DRAWING IS NOT TO SCALE

 RT Group, Inc. Engineered from the Ground UpSM 70 Romano Vineyard Way, Suite 134 North Kingstown, Rhode Island 02882 PH: 401-483-1300 F: 401-474-7665 ANALYST: MONTGOMERY CONSULTING ENGINEERS DESIGNER: MONTGOMERY CONSULTING ENGINEERS	DESIGN	SWD	
---	--------	-----	--	--	

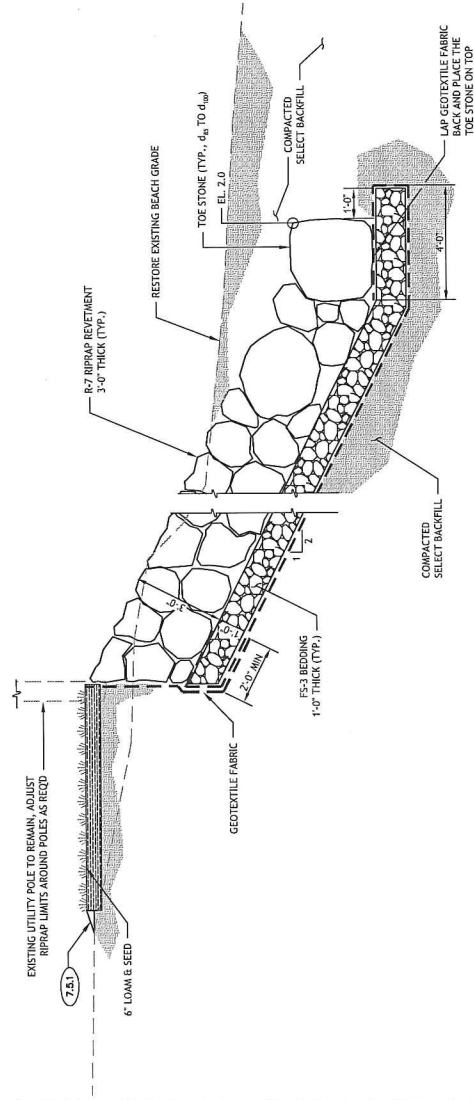

TYPICAL SECTION STA. 2+95
TO 5+00 AND 5+10 TO 7+17
SCALE: 1/2"=1'-0"

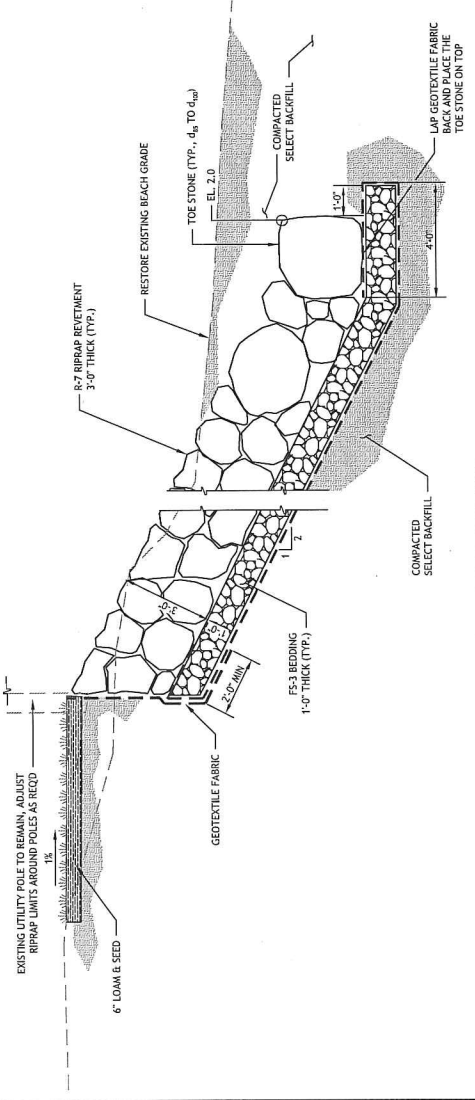

TYPICAL SECTION
STA. 5+00 TO 5+10
SCALE: 1/2"=1'-0"

PERMIT SUBMISSION
NOT FOR CONSTRUCTION
THIS DRAWING IS NOT TO SCALE

 RT Group, Inc. Engineers from the Ground UpSM 20 Barnabas Vineyard Way, Suite 134 Jamestown, Rhode Island 02832 T 401 438 3100 F 401 248 9800 RAJ SAFETY - MAINTENANCE - CONSTRUCTION - EROSION CONTROL - GEOTECHNICAL CONSULTING				DESIGN SWO DR CHK APVD	DATE NO.	BY DATE	REVISIONS	APPROVED 	BAY VIEW DRIVE REVETMENT PROJECT JAMESTOWN, RHODE ISLAND TOWN OF JAMESTOWN Jamestown, RI	TYPICAL SECTIONS	SHEET 9 OF 10	DWG No. D-01	DATE JULY 2014	PROJ No. 13100.01
--	--	--	--	---	---	--	-----------------------------------	---	---	--	--	---	---	--

14