STATE OF RHODE ISLAND AND PROVIDENCE PLANTATIONS
COASTAL RESOURCES MANAGEMENT COUNCIL
Oliver Stedman Government Center
4808 Tower Hill Road, Wakefield, RI 02879

PUBLIC NOTICE

File Number: 2011-08-067 Date: October 17, 2011

This office has under consideration the application of:

Joan Vonkoschembahr
333 Hook Road
Katonah, NY 10536

for a State of Rhode Island Assent to construct and maintain: a residential boating facility approximately 36 feet beyond Mean Low Water.

| | |
|---|---|
| Project Location: | 7 Wapan Road |
| City/Town: | Westerly |
| Plat/Lot: | 172 / 11 |
| Waterway: | Potter Cove |

Plans of the proposed work may be seen at the CRMC office in Wakefield.

In accordance with the Administrative Procedures Act (Chapter 42-35 of the Rhode Island General Laws) you may request a hearing on this matter.

You are advised that if you have good reason to enter protests against the proposed work it is your privilege to do so. It is expected that objectors will review the application and plans thoroughly, visit site of proposed work if necessary, to familiarize themselves with the conditions and cite what law or laws, if any, would in their opinion be violated by the work proposed.

If you desire to protest, you must attend the scheduled hearing and give sworn testimony. A notice of the time and place of such hearing will be furnished you as soon as possible after receipt of your request for hearing. If you desire to request a hearing, to receive consideration, it should be in writing (**with your correct mailing address, e-mail address and valid contact number**) and be received at this office on or before November 17, 2011.

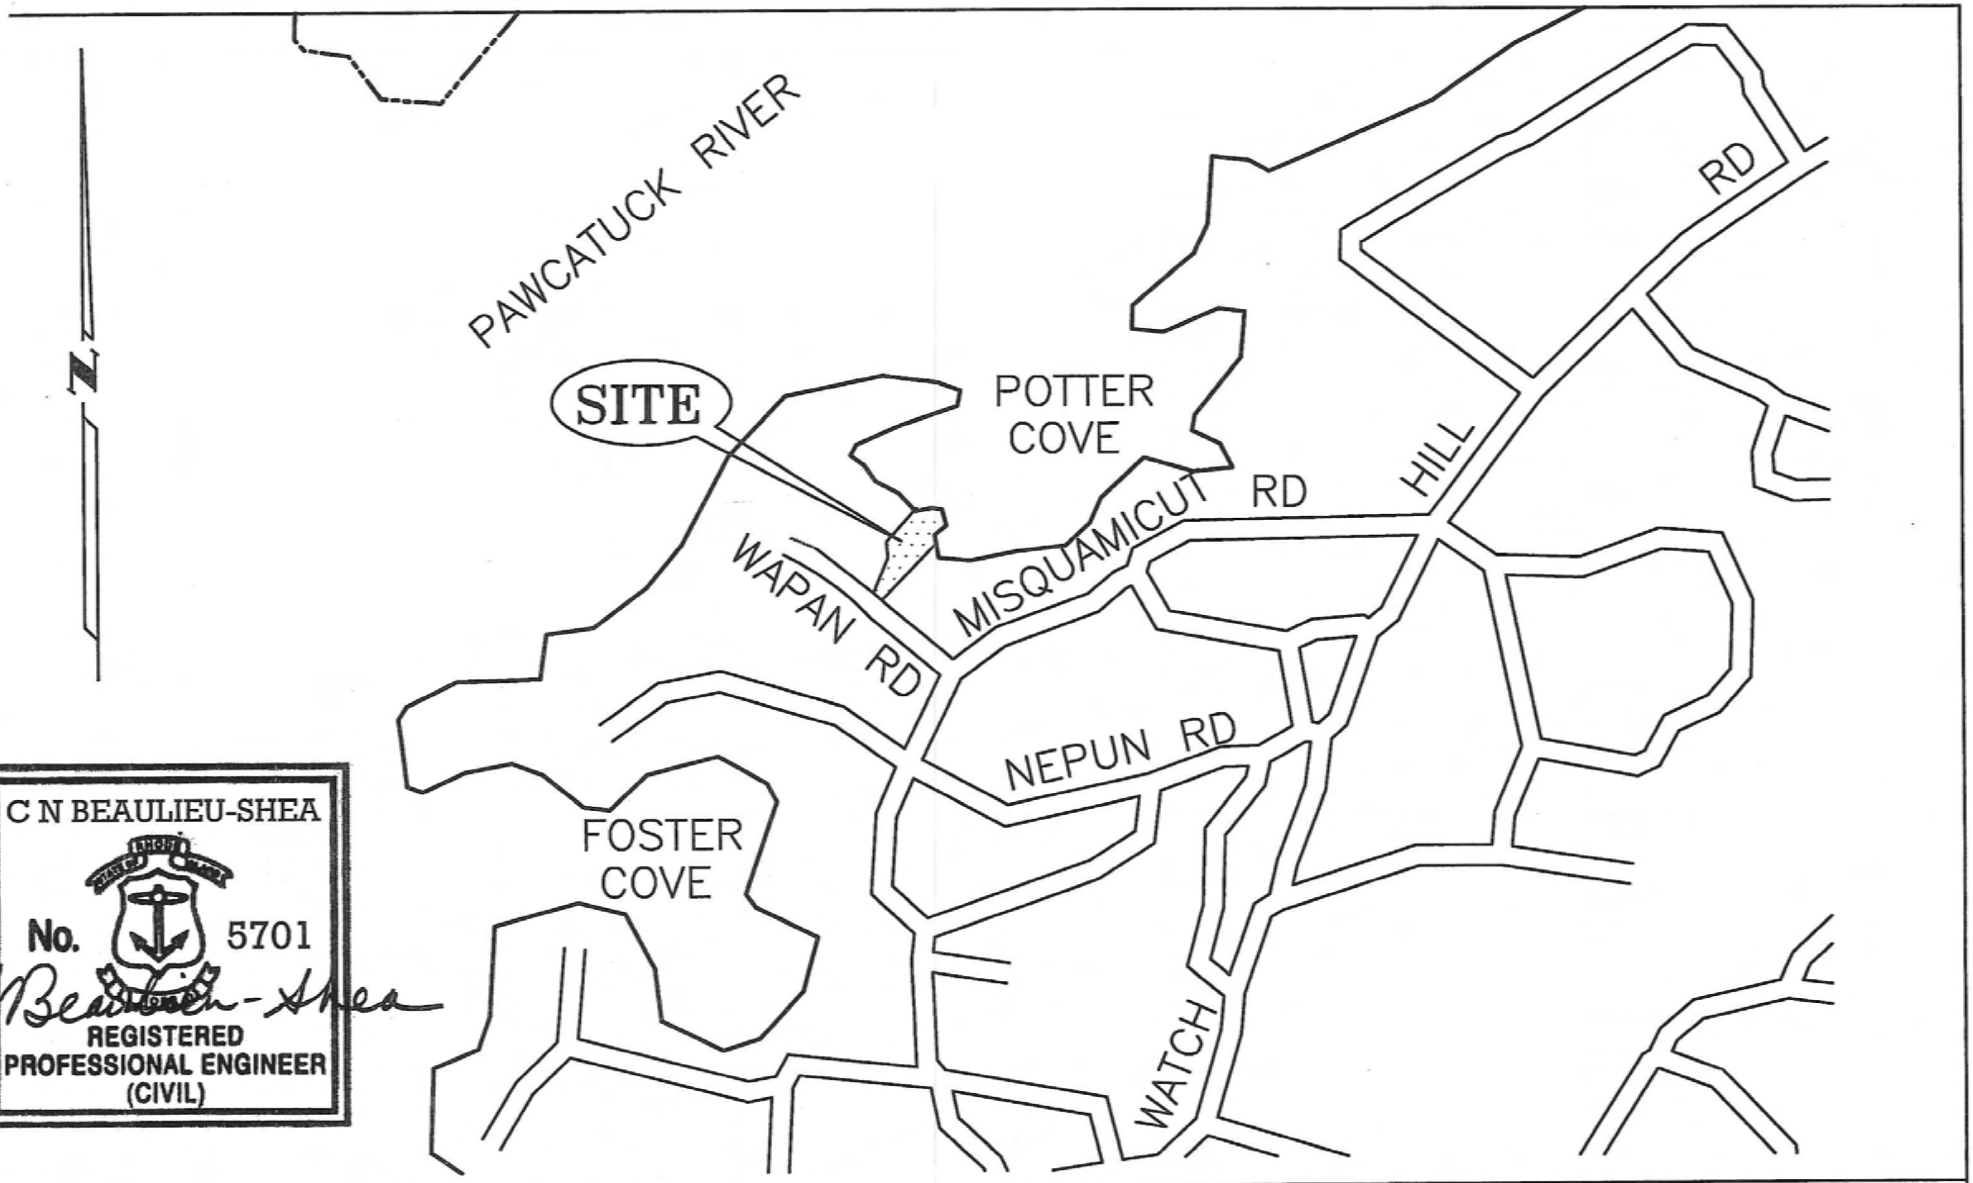


C N BEAULIEU-SHEA
No. 5701
REGISTERED PROFESSIONAL ENGINEER (CIVIL)

CHERENZIA & ASSOCIATES, LTD.

P.O. Box 513
Westerly, R.I. 02891
Phone: (860)629-6500
Fax: (860)599-6090

# LOCUS MAP

Scale: 1" = 600'±

Residential Dock for:

## SUSAN HOWELL

Plat 172, Lot 11
7 Wapan Road
Town of westerly
County of Washington
State of Rhode Island
August 4, 2011

RECEIVED
OCT 11 2011
C.R.M.C.

Job No. 211018
Sheet 1 of 10

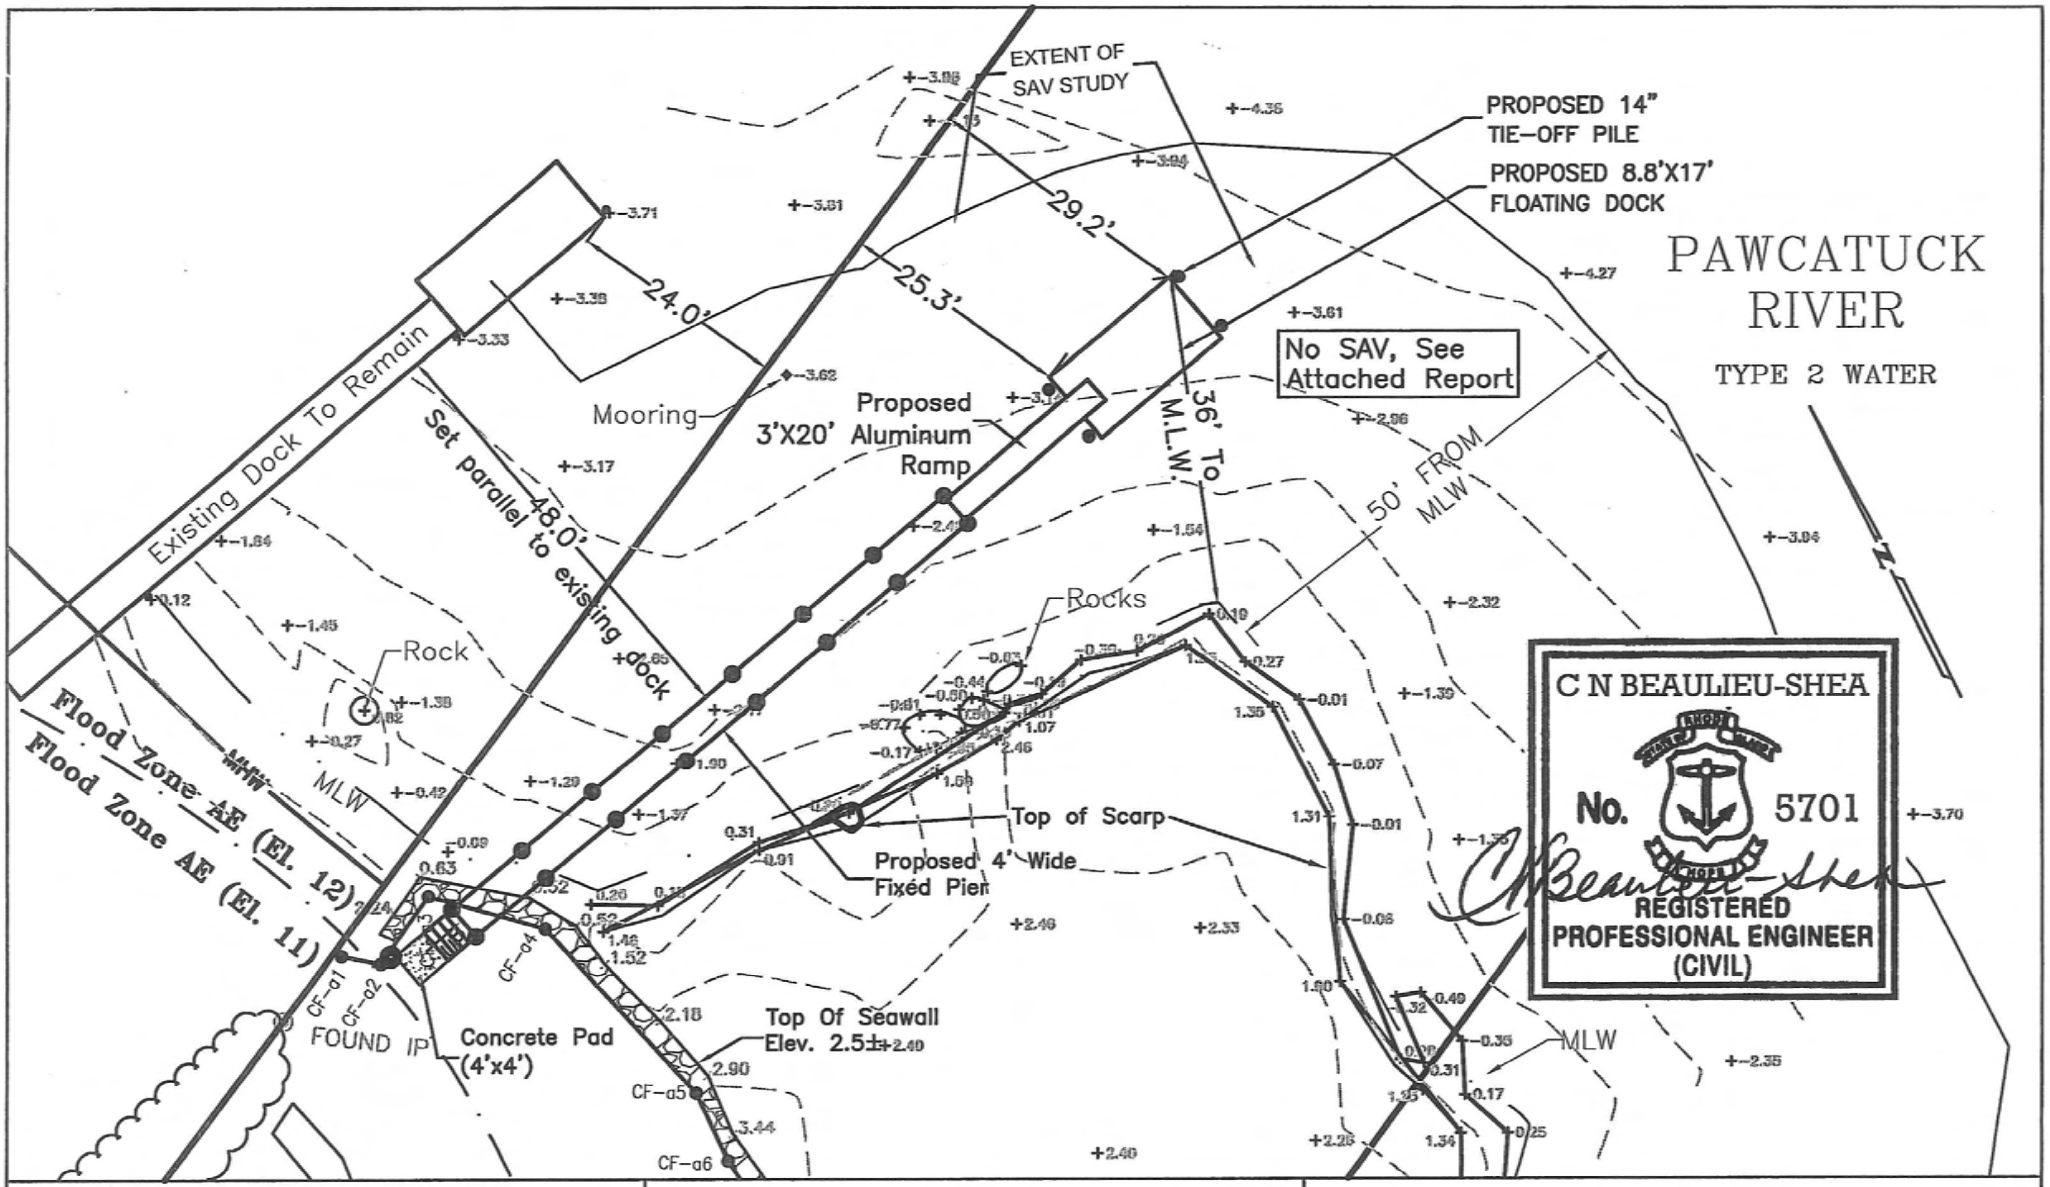


CHERENZIA & ASSOCIATES, LTD.

P.O. Box 513
Westerly, R.I. 02891
Phone: (860)629-6500
Fax: (860)599-6090

# SITE PLAN

1" = 20'

Residential Dock for:
**SUSAN HOWELL**

Plat 172, Lot 11
7 Wapan Road
Town of westerly
County of Washington
State of Rhode Island
August 4, 2011
Revised: Sept. 27, 2011

RECEIVED
OCT 11 2011
C.R.M.C.

Job No. 211018
Sheet 4 of 10