

STATE OF RHODE ISLAND AND PROVIDENCE PLANTATIONS
COASTAL RESOURCES MANAGEMENT COUNCIL

Oliver Stedman Government Center
4808 Tower Hill Road, Wakefield, RI 02879

REVISED PUBLIC NOTICE

File Number: 2010-11-068 Date: December 13, 2012

This office has under consideration the application of:

Norman and Jocelyn Bernson
80 Avalon Road
Newton, MA 02468

for a State of Rhode Island Assent to construct and maintain: a residential boating facility consisting of a 4' x 198' long fixed timber pier, which includes a 4' x 17' "T-head" pier at the seaward terminus. The facility extends 124' seaward of Mean Low Water (MLW), therefore requires a 74' length variance from RICRMP section 300.4.E.3 (I).


Project Location:	24 Bridge View Drive
City/Town:	Jamestown
Plat/Lot:	2 / 89
Waterway:	Narragansett Bay, East Passage

Plans of the proposed work may be seen at the CRMC office in Wakefield.

In accordance with the Administrative Procedures Act (Chapter 42-35 of the Rhode Island General Laws) you may request a hearing on this matter.

You are advised that if you have good reason to enter protests against the proposed work it is your privilege to do so. It is expected that objectors will review the application and plans thoroughly, visit site of proposed work if necessary, to familiarize themselves with the conditions and cite what law or laws, if any, would in their opinion be violated by the work proposed.

If you desire to protest, you must attend the scheduled hearing and give sworn testimony. A notice of the time and place of such hearing will be furnished you as soon as possible after receipt of your request for hearing. If you desire to request a hearing, to receive consideration, it should be in writing (with your correct mailing address and **e-mail address**) and be received at this office on or before January 13, 2013.


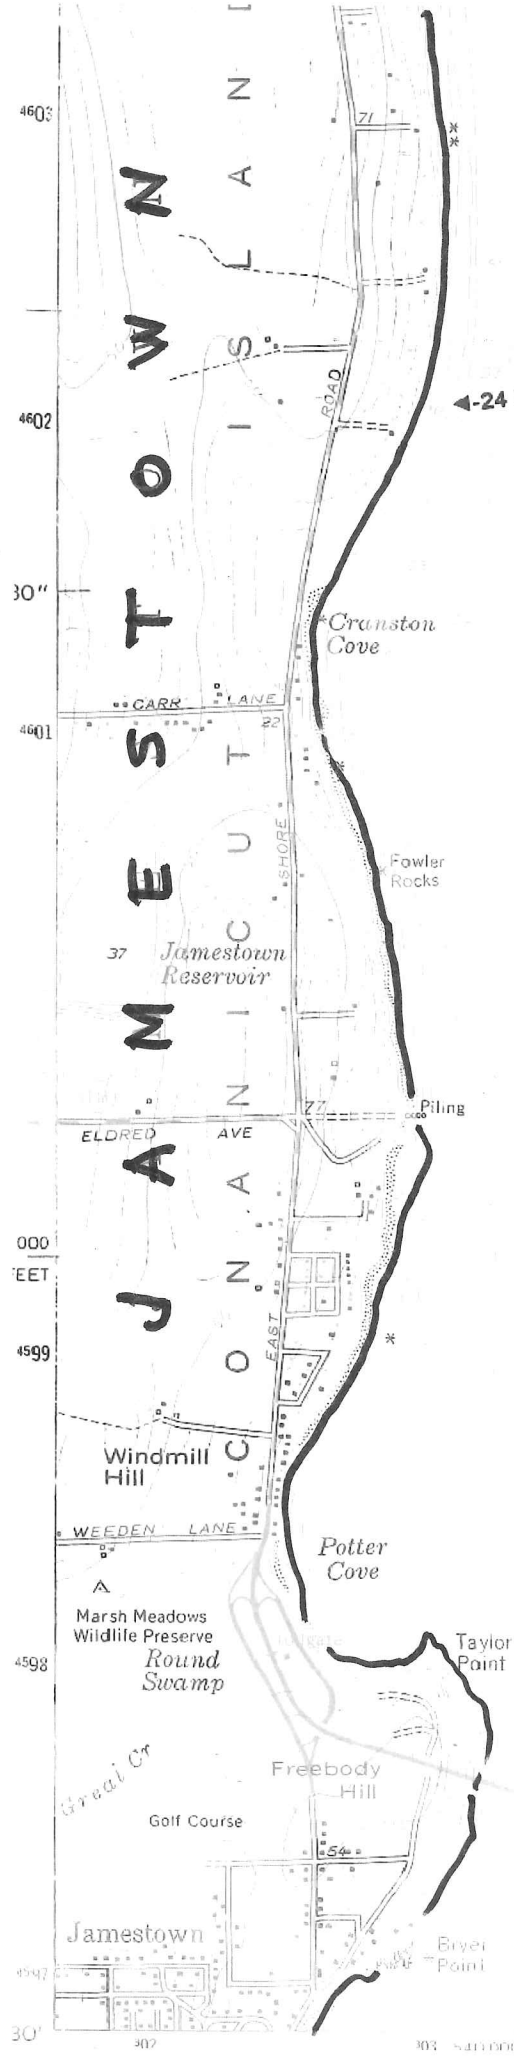


← 24 BRIDGE VIEW DRIVE, JAMESTOWN

NARRAGANSETT BAY

EAST PASSAGE

NEWPORT (PELL) BRIDGE

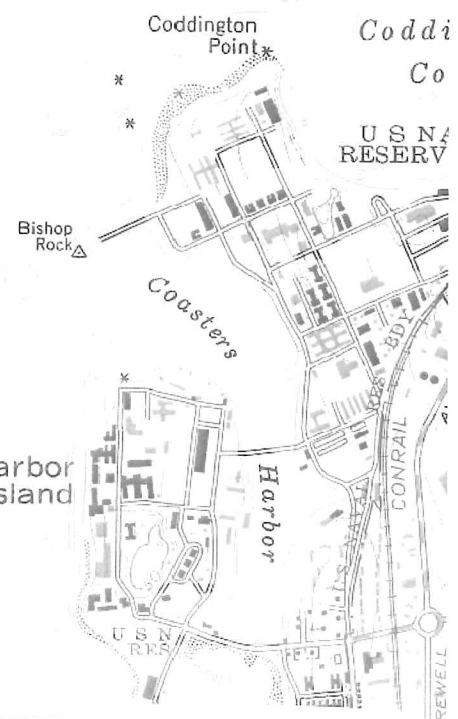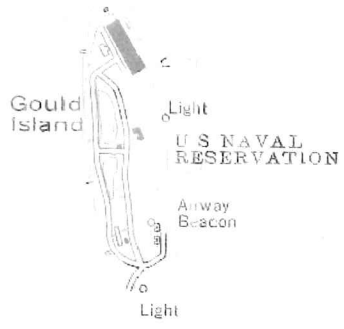


PROJECT NO. 33584.01
TOPOGRAPHICAL MAP
Proposed Residential Dock
24 Bridge View Drive
Jamestown, Rhode Island

--- 5 --- EXIST. 5-FOOT CONTOUR
 --- 1 --- EXIST. 1-FOOT CONTOUR

● 70% = SOUNDING POINTS FOR SUBMERGED AQUATIC VEGETATION SURVEY
 = PERCENT CONCENTRATION OF EELGRASS AT POINT


--- --- APPROXIMATE LIMITS OF
 SUBMERGED AQUATIC VEGETATION

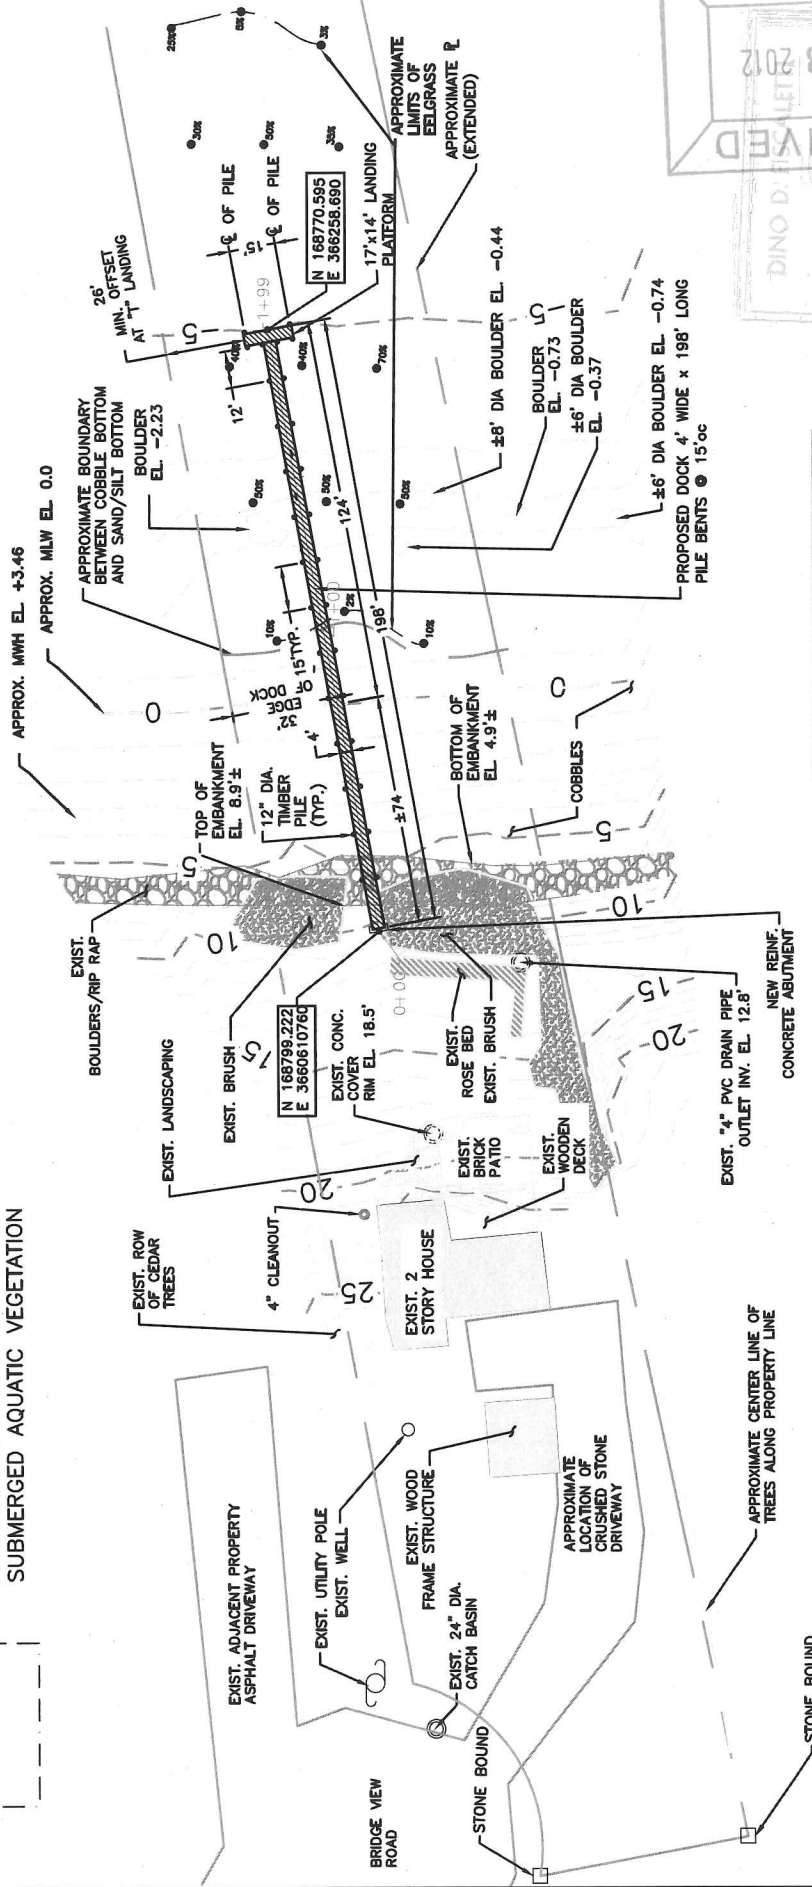


FOR PERMIT ONLY
 NOT FOR CONSTRUCTION
 NOVEMBER 14, 2012




PREPARED BY: GZA GeoEnvironmental, Inc. Engineers and Scientists 530 BROADWAY NEWTON, MASSACHUSETTS 02459 (617) 552-1100	CRMC APPLICATION FOR STATE ASSENT PROPOSED RESIDENTIAL DOCK			CRMC FILE NO. 2010-11-068 DOCK LAYOUT PLAN	PROJ. MGR: DDF DESIGNED BY: DDF REVIEWED BY: MEA DRAWN BY: MEA CHECKED BY: AS NOTED SCALE: AS NOTED	DATE NOVEMBER 2012	FIGURE 1
	24 BRIDGEVIEW DRIVE, JAMESTOWN, RHODE ISLAND						
	PREPARED FOR: MR. NORMAN BERNSON NEWTON, MASSACHUSETTS						
							SHEET NO. 1 OF 4

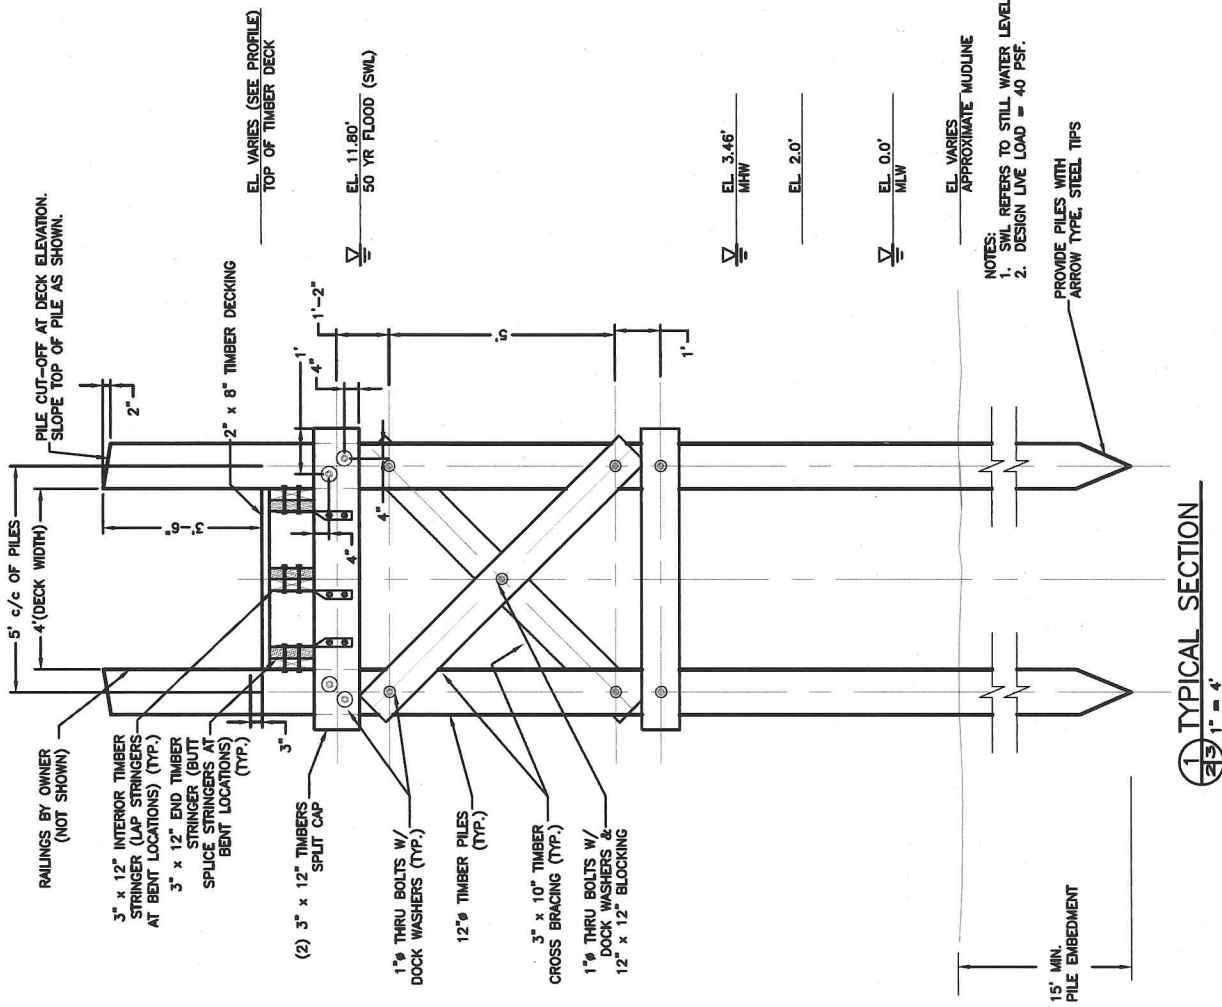

1 TYPICAL SECTION
2 1/2" = 4'

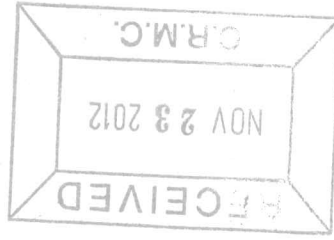

FOR PERMIT ONLY
NOT FOR CONSTRUCTION
NOVEMBER 14, 2012

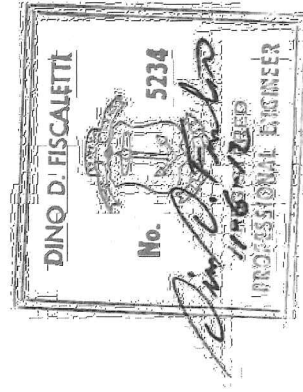

PREPARED BY: GZA GeoEnvironmental, Inc. Engineers and Scientists 530 BROADWAY PROVIDENCE, RHODE ISLAND 02909 (401) 261-1400	PREPARED FOR: MR. NORMAN BERNSON NEWTON, MASSACHUSETTS	CRMC APPLICATION FOR STATE ASSENT PROPOSED RESIDENTIAL DOCK		CRMC FILE NO. 2010-11-068 TYPICAL DOCK SECTION		PROJ. MGR.: DDF DESIGNED BY: DDF REVIEWED BY: MEA DRAWN BY: MEA CHECKED BY: AS NOTED SCALE: AS NOTED	DATE: NOVEMBER 2012	FIGURE: 3	SHEET NO.: 3 OF 4
		24 BRIDGEVIEW DRIVE, JAMESTOWN, RHODE ISLAND		REVISION NO.: 0		PROJECT NO.: 33584.02		PROFESSIONAL ENGINEER	