



Oliver Stedman Government Center
4808 Tower Hill Road; Suite 116
Wakefield, RI 02879
401-783-3370

PUBLIC NOTICE

File Number: 2013-03-016

Date: April 8, 2013

This office has under consideration the application of:

Scott W. Pray, Trustee
25 Anthony Street
Seekonk, MA 02771

for a State of Rhode Island Assent to construct and maintain: a boat lift in association with an existing boating facility (CRMC Assent B1990-03-042).



Project Location:	293 Nanaquaket Road
City/Town:	Tiverton
Plat/Lot:	402 / 126
Waterway:	Sakonnet River

Plans of the proposed work may be seen at the CRMC office in Wakefield.

In accordance with the Administrative Procedures Act (Chapter 42-35 of the Rhode Island General Laws) you may request a hearing on this matter.

You are advised that if you have good reason to enter protests against the proposed work it is your privilege to do so. It is expected that objectors will review the application and plans thoroughly, visit site of proposed work if necessary, to familiarize themselves with the conditions and cite what law or laws, if any, would in their opinion be violated by the work proposed.

If you desire to protest, you must attend the scheduled hearing and give sworn testimony. A notice of the time and place of such hearing will be furnished you as soon as possible after receipt of your request for hearing. If you desire to request a hearing, to receive consideration, it should be in writing (**with your correct mailing address, e-mail address and valid contact number**) and be received at this office on or before May 8, 2013.

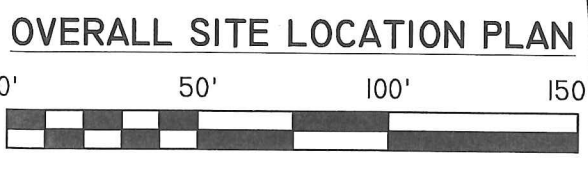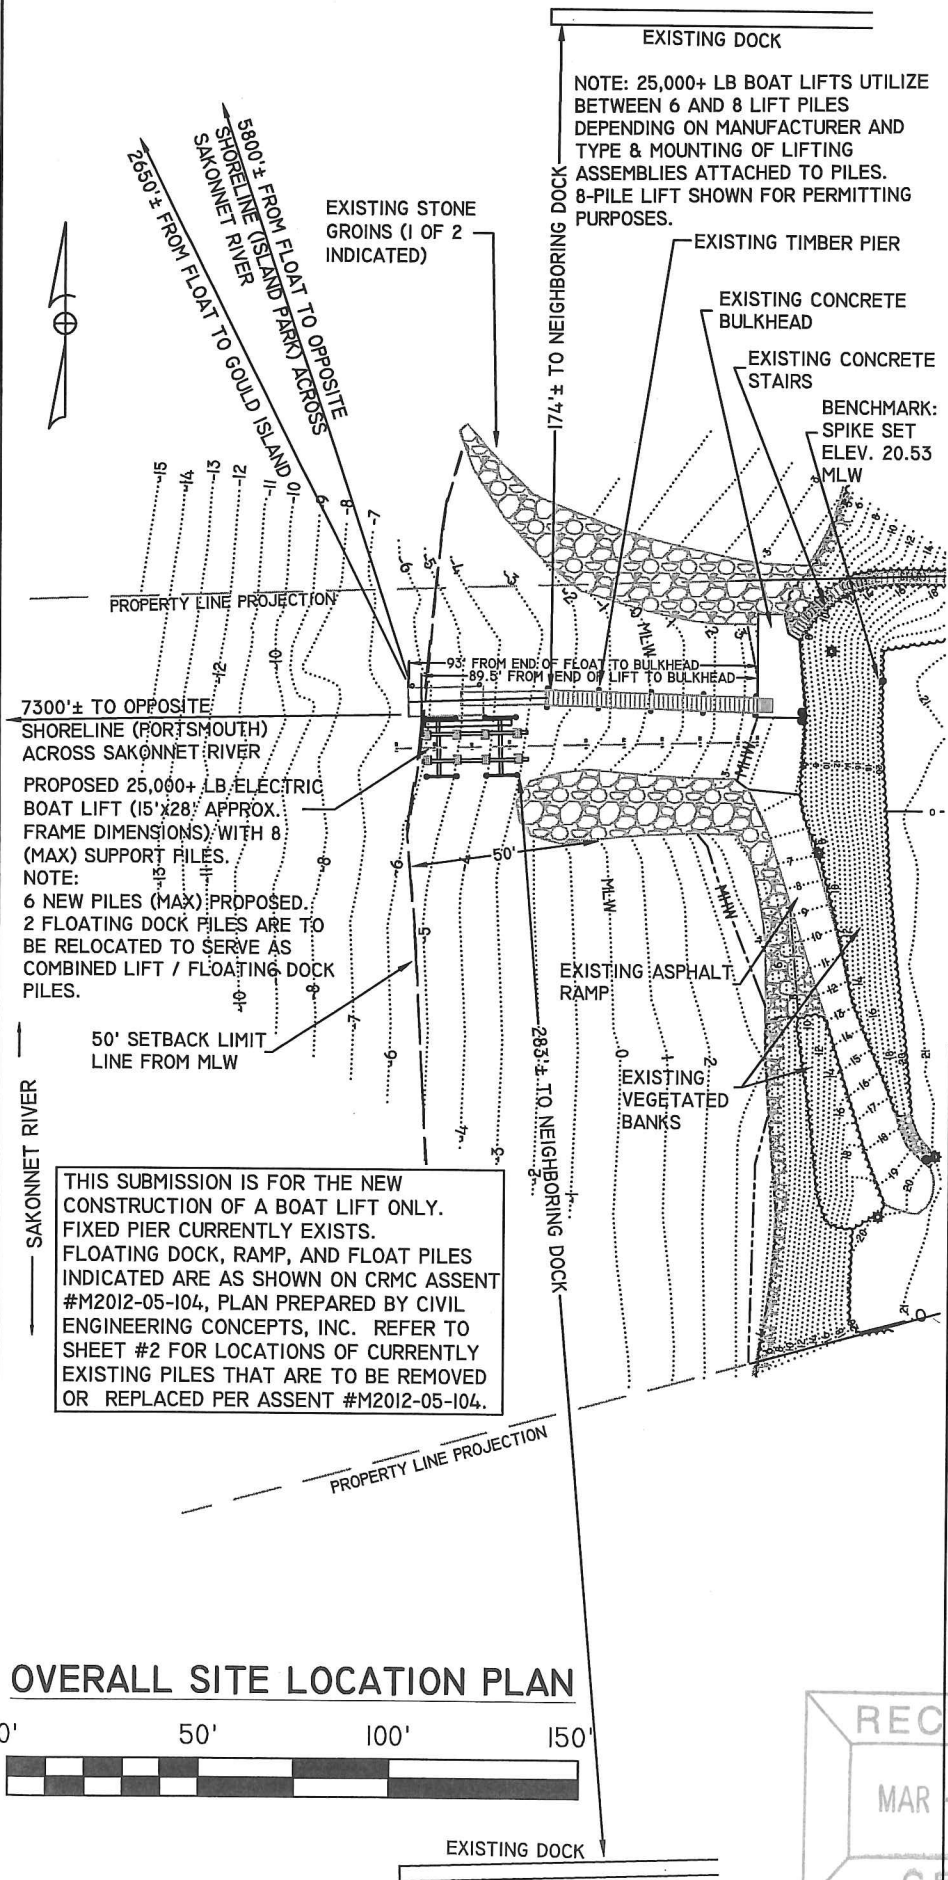

PROPOSED BOAT LIFT FOR EXISTING DOCK
 PREPARED FOR
SCOTT PRAY
 PLAT 402 LOT 126
 293 NANAQUAKET ROAD
 TIVERTON, RHODE ISLAND

DATE: NOVEMBER 23, 2012

SCALE: 1" = 50'



Civil Engineering Concepts, Inc.
 34A MAIN STREET
 LITTLE COMPTON, RI 02837
 PH: (401) 592-0177
 FAX: (401) 592-0178

P.O. BOX 5323
 NEW BEDFORD, MA. 02742
 (508) 990-4900


JOB#: 11-128

SHEET 1 OF 4

WILLIAM F. SMITH
 No. 45084
 REGISTERED PROFESSIONAL ENGINEER

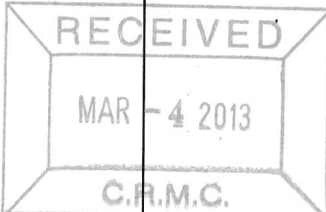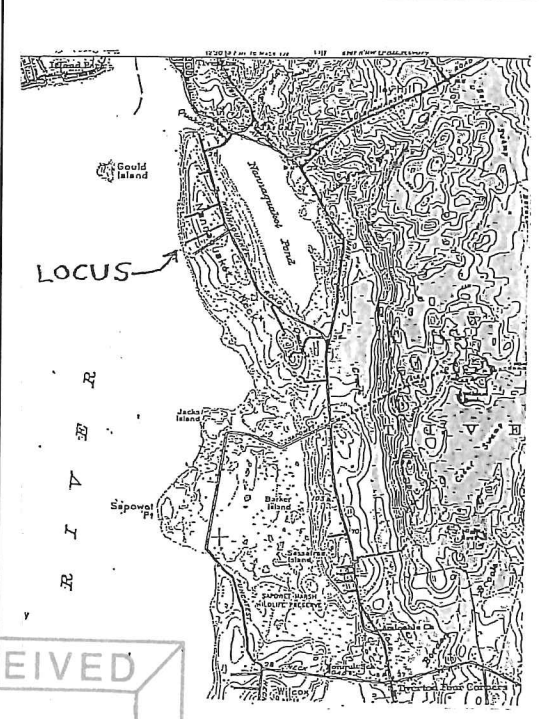

SITE LOCUS
 SCALE: 1" = 6000'±

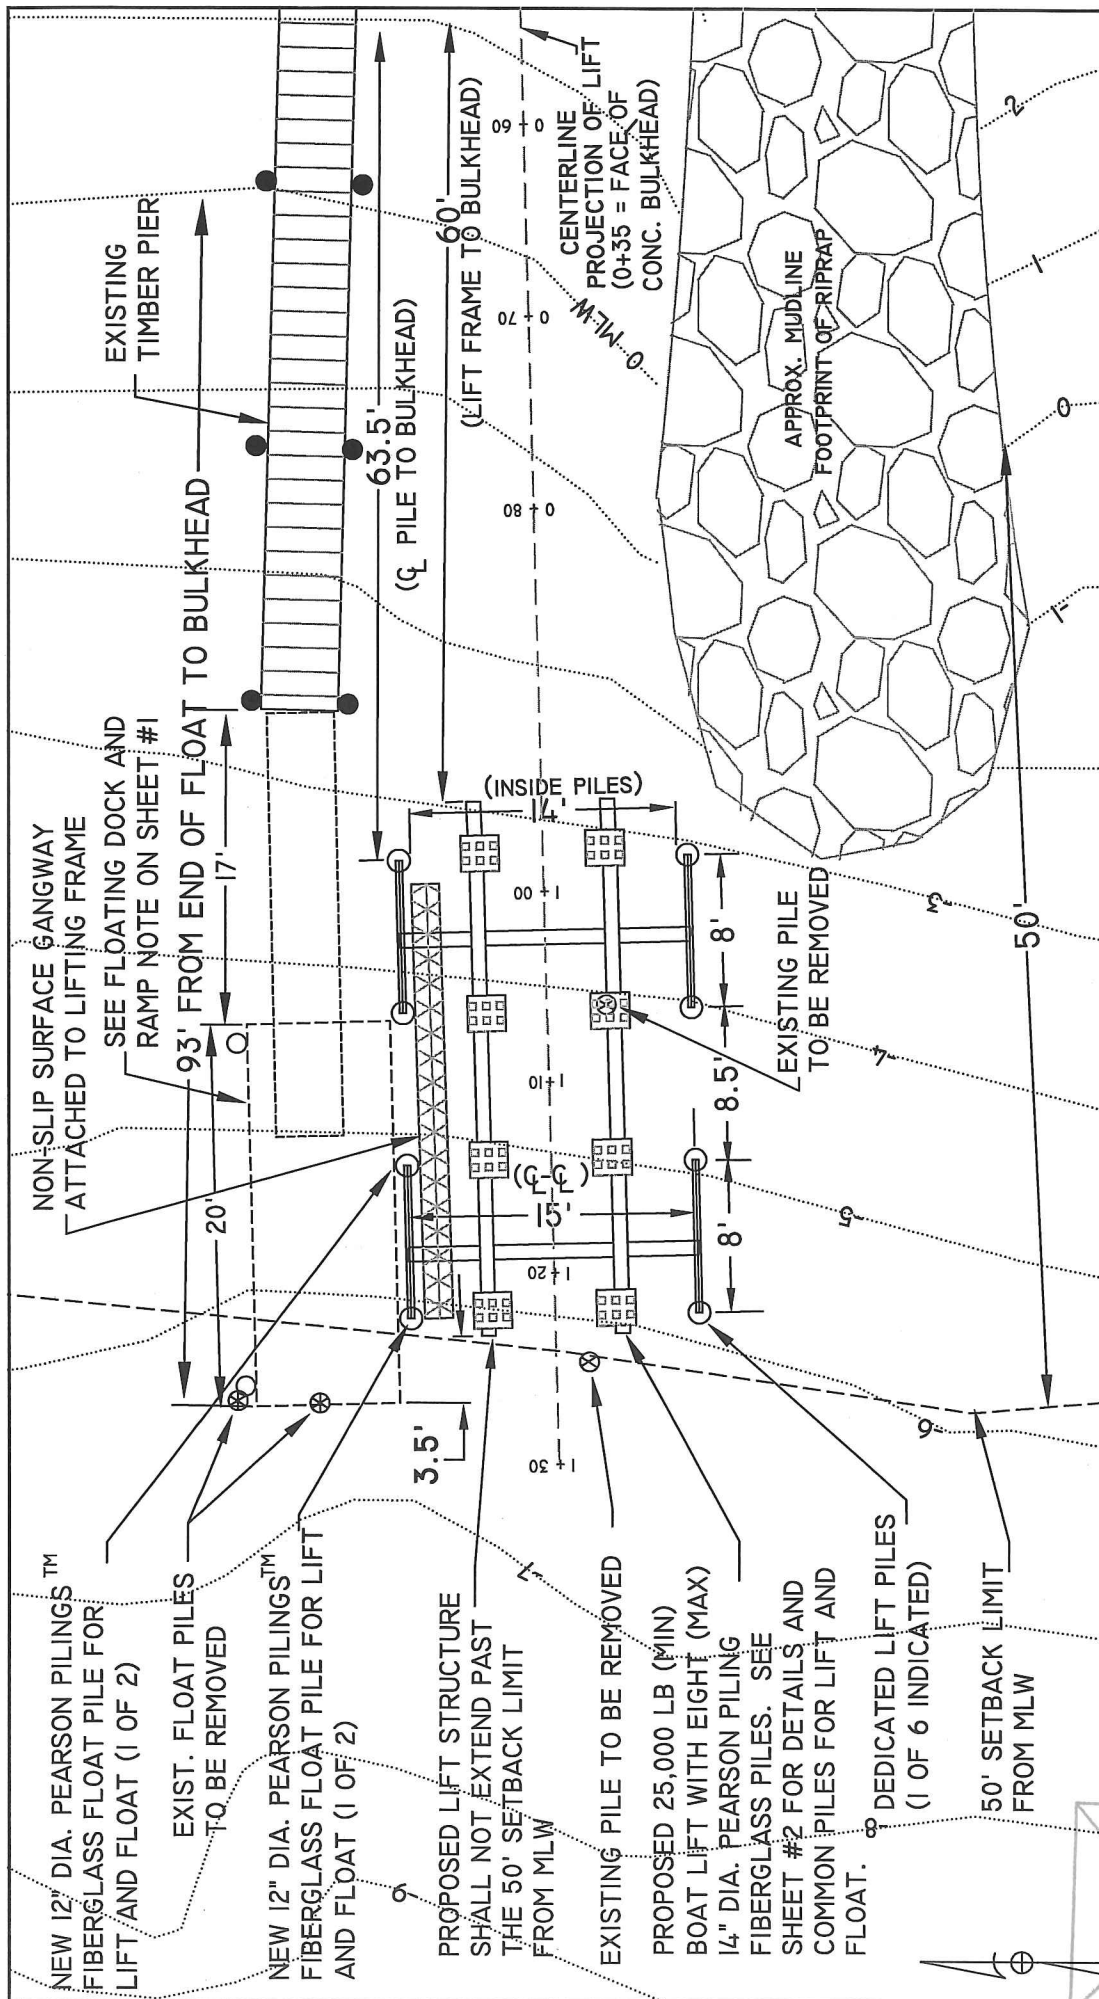

PROPOSED BOAT LIFT FOR EXISTING DOCK
PREPARED FOR
SCOTT PRAY
PLAT 402 LOT 126
293 NANAQUAKET ROAD
TIVERTON, RHODE ISLAND

SCALE: 1" = 10'
DATE: NOVEMBER 23, 2012

Civil Engineering Concepts, Inc.
34A MAIN STREET
LITTLE COMPTON, RI 02837
PH: (401) 592-0177
FAX: (401) 592-0178


P.O. BOX 5323
NEW BEDFORD, MA. 02742
(508) 990-4900

SHEET 2 OF 4

JOB#: 11-128

WILLIAM F. SMITH
No. 5084
REGISTERED
PROFESSIONAL ENGINEER

PLAN VIEW
PROPOSED CONDITIONS - LIFT DETAIL

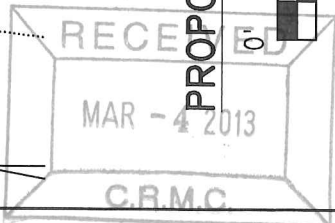

STATIONING IS BASED ON LANDWARD TOP BANK = STA. 0+00 AND SEAWARD FACE OF EXISTING CONCRETE BULKHEAD = STA. 0+35 (MATCHING PREVIOUS CRMC ASSENT PLAN)



HORIZONTAL SCALE: 1" = 10'
VERTICAL SCALE: 1" = 10'

PROPOSED BOAT LIFT FOR EXISTING DOCK PREPARED FOR

PREPARED FOR
SCOTT PRAY

PLAT 402 LOT 126
293 NANAQUAKET ROAD
TIVERTON, RHODE ISLAND

SCALE: AS NOTED DATE: NOVEMBER 23, 2012

Civil Engineering Concepts, Inc.

34A MAIN STREET
LITTLE COMPTON, RI 02837
PH: (401) 592-0177
FAX: (401) 592-0178

SHEET 3 OF 4


JOB#: 11-128

WILLIAM F. SMITH

15084

**REGISTERED
PROFESSIONAL ENGINEER**

MECHANICAL ENGINEER

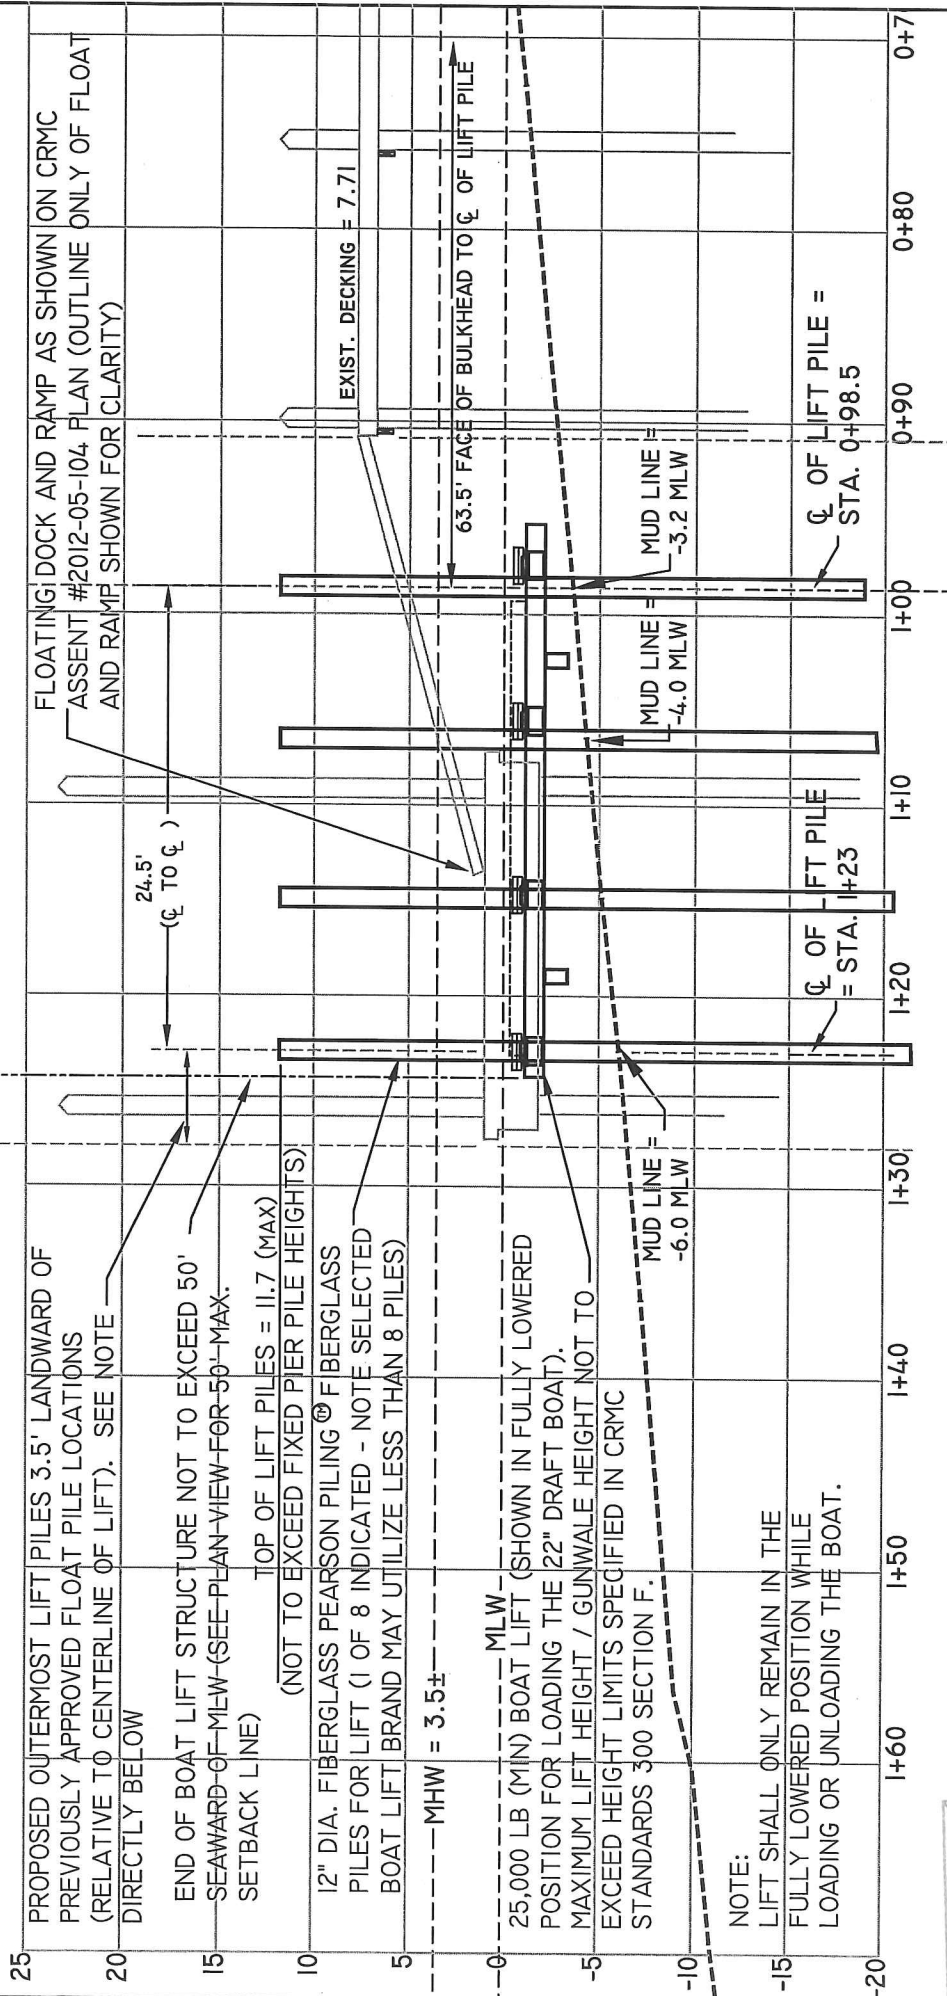

PROPOSED BOAT LIFT FOR EXISTING DOCK

PREPARED FOR
SCOTT PRAY
 PLAT 402 LOT 126
 293 NANAUQUAKET ROAD
 TIVERTON, RHODE ISLAND

SCALE: AS NOTED
 DATE: NOVEMBER 23, 2012

Civil Engineering Concepts, Inc.
 34A MAIN STREET
 LITTLE COMPTON, RI 02837
 PH: (401) 592-0177
 FAX: (401) 592-0178

P.O. BOX 5323
 NEW BEDFORD, MA. 02742
 (508) 990-4900

SHEET 4 OF 4

JOB#: 11-128

WILLIAM F. SMITH

LIFT PROFILE - DETAIL

HORIZONTAL SCALE: 1" = 10'
 VERTICAL SCALE: 1" = 10'

RECEIVED
 MAR 4 2013
 C.R.M.C.

