



Oliver Stedman Government Center
4808 Tower Hill Road; Suite 116
Wakefield, RI 02879
401-783-3370

PUBLIC NOTICE

File Number: 2013-08-036

Date: December 5, 2013

This office has under consideration the application of:

David & Mary MacBain
258 Prospect Lane
Portsmouth, RI 02871

for a State of Rhode Island Assent to construct and maintain: A residential boating facility consisting of a 109.1 foot fixed pier with a 30 foot ramp to a 6x25 foot float, extending to 50 feet beyond MLW.


Project Location:	258 Prospect Lane
City/Town:	Portsmouth
Plat/Lot:	40 / 30
Waterway:	Sakonnet River

Plans of the proposed work may be seen at the CRMC office in Wakefield.

In accordance with the Administrative Procedures Act (Chapter 42-35 of the Rhode Island General Laws) you may request a hearing on this matter.

You are advised that if you have good reason to enter protests against the proposed work it is your privilege to do so. It is expected that objectors will review the application and plans thoroughly, visit site of proposed work if necessary, to familiarize themselves with the conditions and cite what law or laws, if any, would in their opinion be violated by the work proposed.

If you desire to protest, you must attend the scheduled hearing and give sworn testimony. A notice of the time and place of such hearing will be furnished you as soon as possible after receipt of your request for hearing. If you desire to request a hearing, to receive consideration, it should be in writing (**with your correct mailing address, e-mail address and valid contact number**) and be received at this office on or before January 5, 2014.

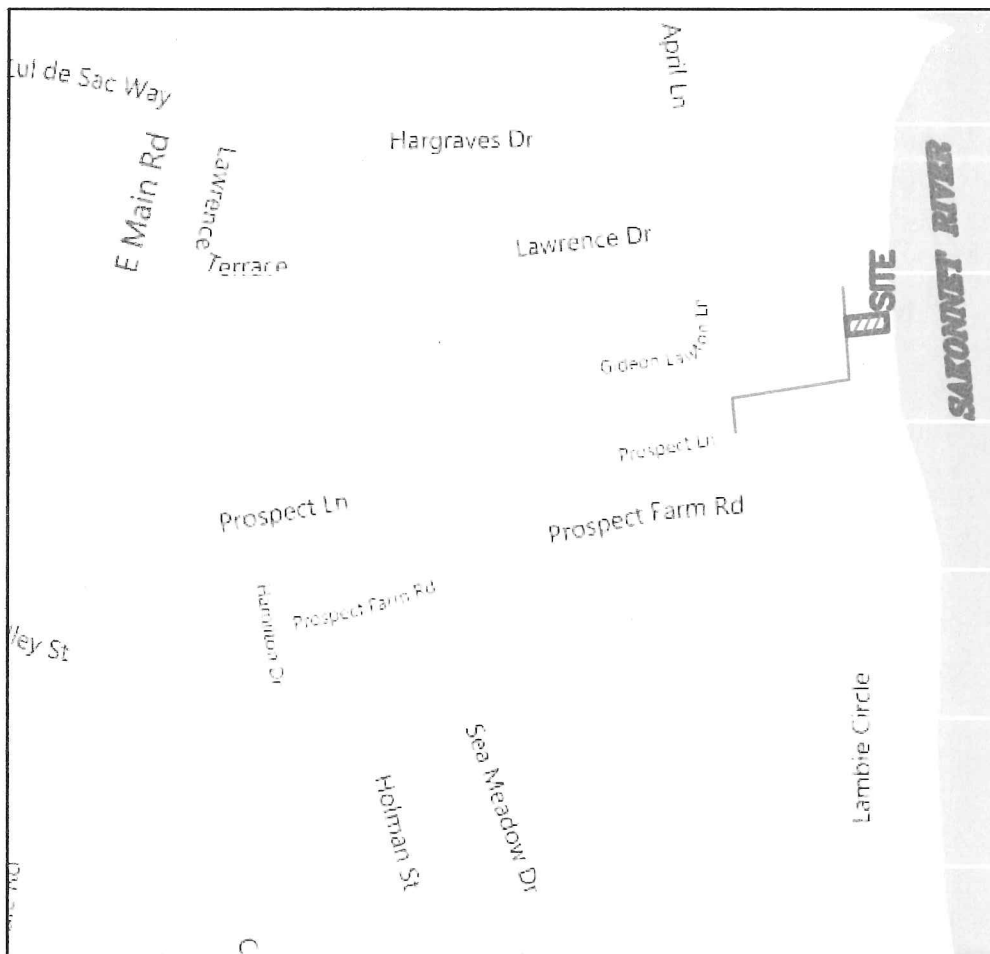

LOCUS MAP
NOT TO SCALE


PURPOSE: CONSTRUCTION OF
TIMBER DOCK, FLOAT, GANGWAY & PILES
IN: SAKONNET RIVER, PORTSMOUTH, RI
PROSPECT LANE


DATUM: MHW = 3.4
MSL = 1.57
MLW = 0.0

DATE: 08/01/13
REVISED: 09/19/13

LOCUS MAP

APPLICATION BY:
DAVID MACBAIN
258 PROSPECT LANE
PORTSMOUTH, RI 02871
BY: MOUNT HOPE ENGINEERING, INC.
1788 G.A.R. HIGHWAY
SWANSEA, MA. 02777

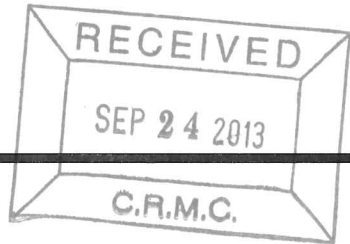

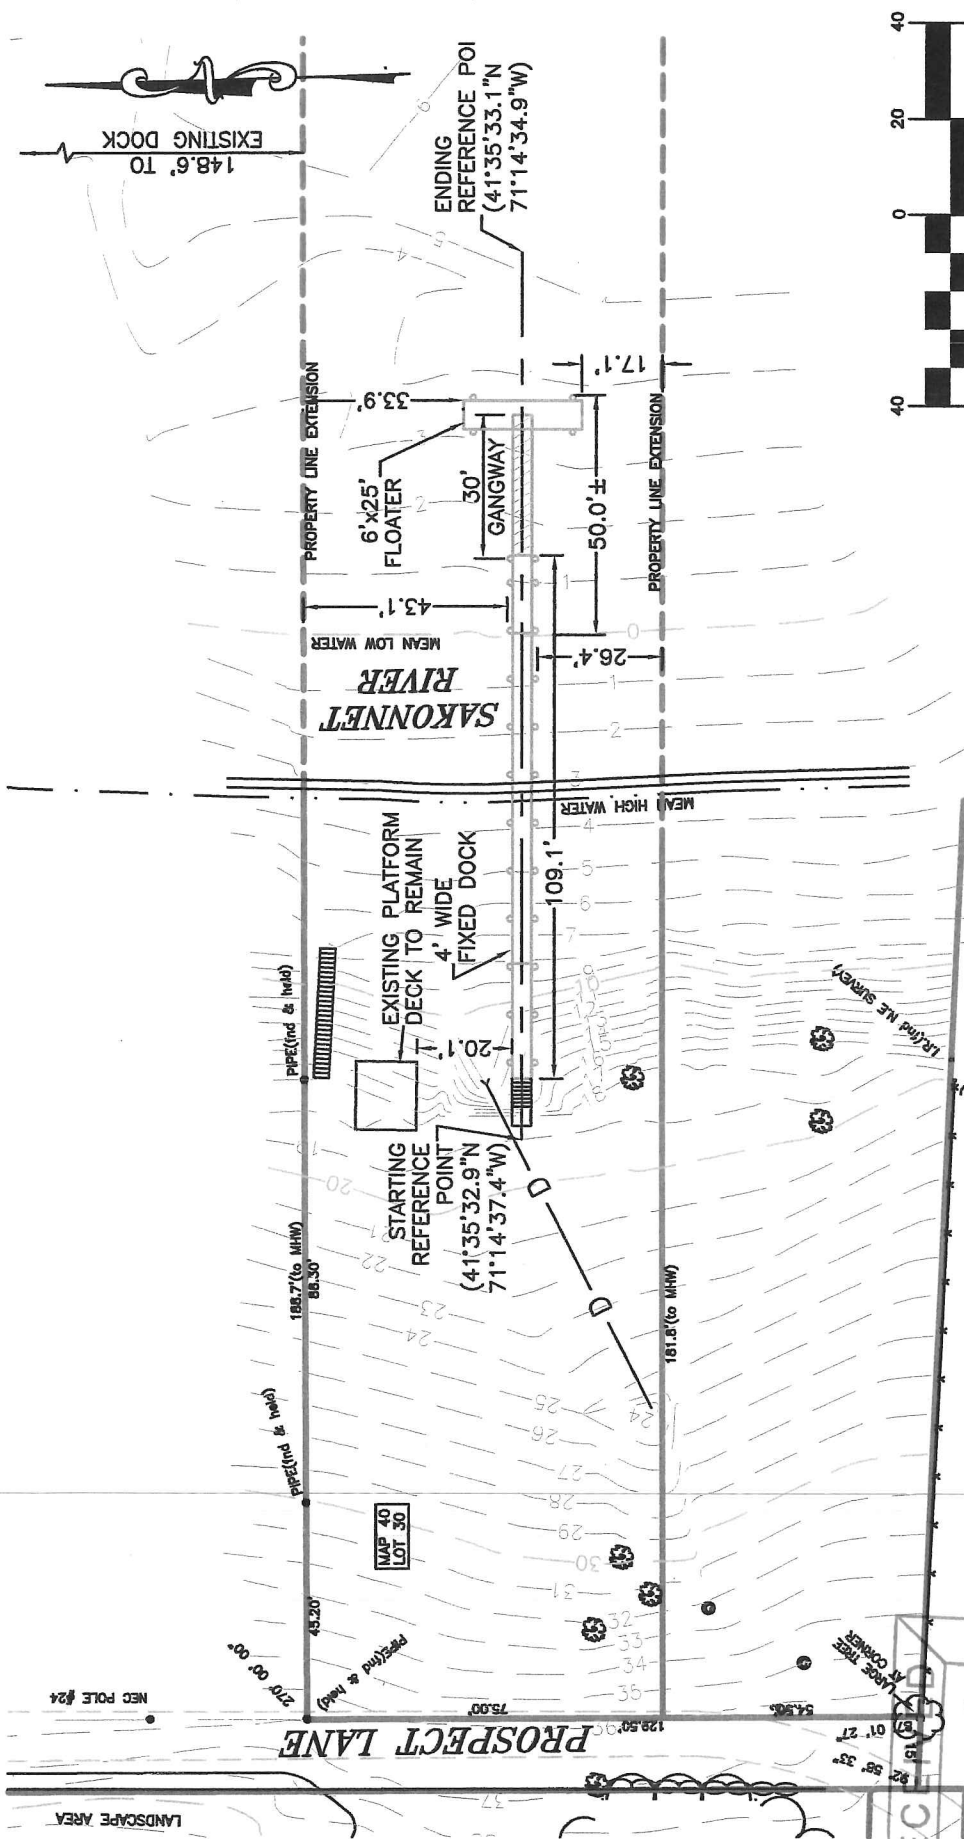

NOTES:
 1. PROPERTY LINE INFORMATION TAKEN FROM PROPERTY LINE SURVEY DONE BY BARKER LAND SURVEYING, INC.
 2. NO EEL GRASS BEDS OBSERVED IN PROJECT AREA ON JULY 8, 2013.

PURPOSE: CONSTRUCTION OF
 TIMBER DOCK, FLOAT, GANGWAY & PILES
 IN: SAKONNET RIVER, PORTSMOUTH, RI
 PROSPECT LANE



DATUM: MHW = 3.4
 MSL = 1.57
 MLW = 0.0

DATE: 08/01/13
 REVISED: 09/19/13

PLAN VIEW

APPLICATION BY:
 DAVID MACBAIN
 258 PROSPECT LANE
 PORTSMOUTH, RI 02871
 BY: MOUNT HOPE ENGINEERING, INC.
 1788 G.A.R. HIGHWAY
 SWANSEA, MA. 02777



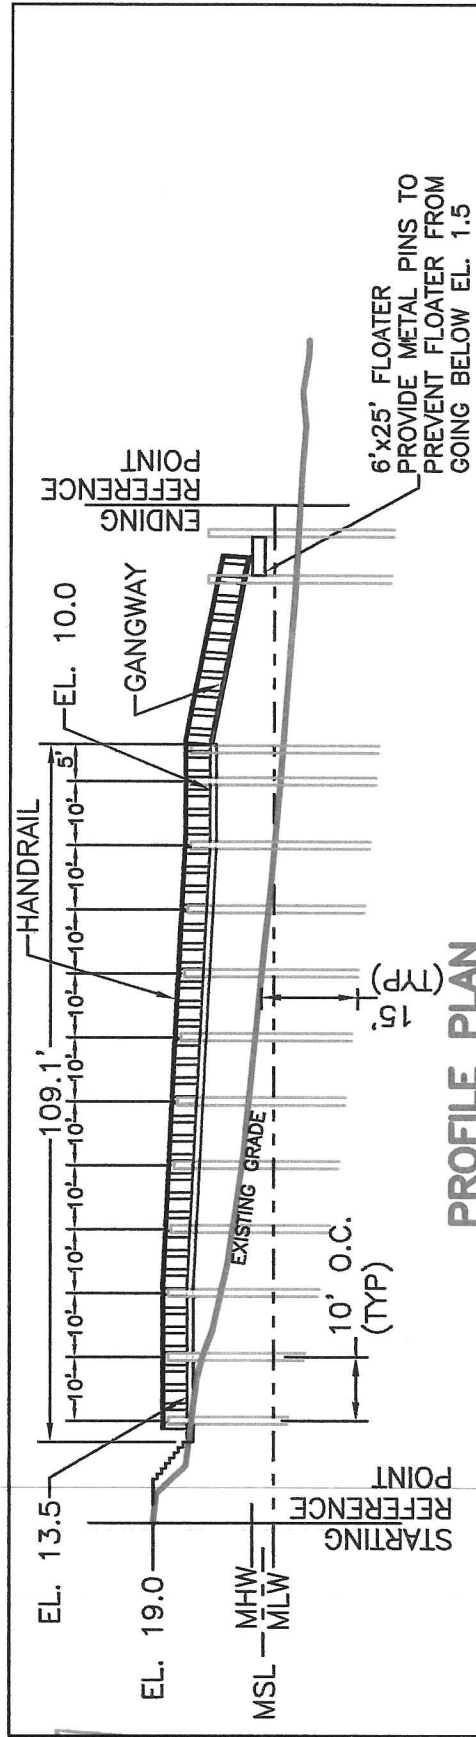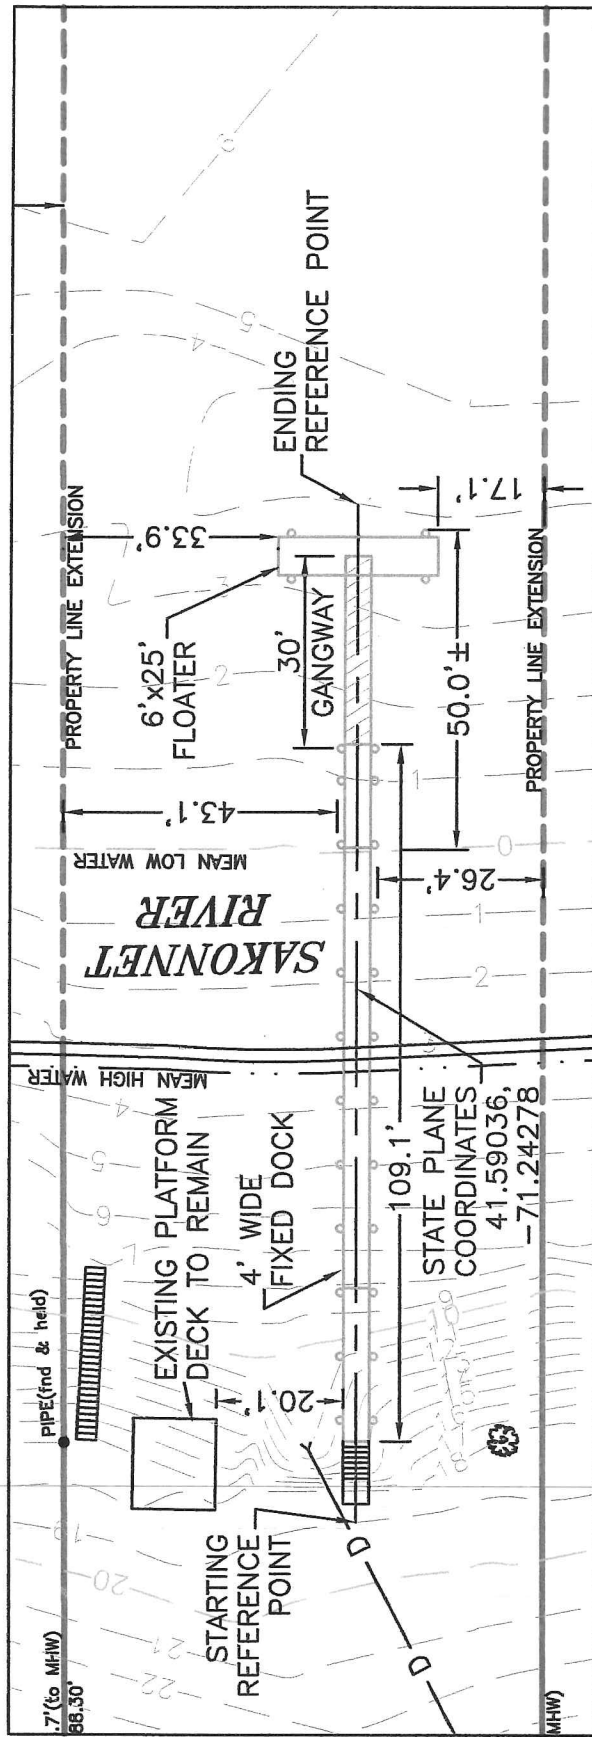

PROFILE PLAN

SCALE: 1" = 30'

PURPOSE: CONSTRUCTION OF
TIMBER DOCK, FLOAT, GANGWAY & PILES
IN: SAKONNET RIVER, PORTSMOUTH, RI
PROSPECT LANE

DATUM: MHW = 3.4
MSL = 1.57
MLW = 0.0

DATE: 08/01/13
REVISED: 09/19/13

DOCK PROFILE

APPLICATION BY:
DAVID MACBAIN
258 PROSPECT LANE
PORTSMOUTH, RI 02871
BY: MOUNT HOPE ENGINEERING, INC.
1788 G.A.R. HIGHWAY
SWANSEA, MA. 02777

TODD CHAFFIN
REGISTERED
PROFESSIONAL ENGINEER

