State of Rhode Island
Coastal Resources Management Council
Oliver H. Stedman Government Center
4808 Tower Hill Road, Suite 3
Wakefield, RI 02879
(401)783-3370

State of Rhode Island
Department of Environmental Management
Office of Technical and Customer Asst.
235 Promenade Street
Providence, RI 02908-5767
(401)222-6822

JOINT PUBLIC NOTICE

CRMC File No.: 2011-10-025 Date: October 17, 2011

RIDEM Water Quality Certification Number: DP-11-110

These offices have under consideration the application of:

Jim Morton, Mark Ciaffaglione & Shirley Terranova
c/o Jim Morton
1110 South Ramona Avenue
Indianlantic, FL 32903

for State of Rhode Island Assent (in accordance with the Coastal Resources Management Program), and a State of Rhode Island Dredge Permit (in accordance with the Marina infrastructure Maintenance Act of 1996 and the Marine Waterways and Boating Facilities Act of 2001, Rhode Island General Laws Chapter 46-6.1) and State of Rhode Island Water Quality Certification (in accordance with Chapter 42-35 pursuant to Chapters 46-12 and 42-17.1 of the RIGL, as amended)

The project will include: The maintenance dredging of a portion of the Weekapaug Breachway with beneficial reuse of the material at the Westerly Town Beach.

Project Location: 17 & 19 Breach Drive

Street & Number: Breach Drive

City/Town: Westerly

Plat Number: 156|165 Lot Number: 39,40|41

Waterway: Weekapaug Breachway

Plans of the proposed work may be seen at the CRMC office in Wakefield.

In accordance with the Administrative Procedures Act (Chapter 42-35 of the Rhode Island General Laws) you may request a hearing on this matter. You are advised that if you have good reason to enter protests against the proposed work it is your privilege to do so. It is expected that objectors will review the application and plans thoroughly, visit site of proposed work if necessary, to familiarize themselves with the conditions and cite what law or laws, if any, would in their opinion be violated by the work proposed.

This also serves as notice that the Rhode Island Department of Environmental Management, Office of Water Resources, Water Quality Certification Program has under consideration and review the same proposed activity as described above for compliance with the State's Water Quality Regulations (AUTHORITY: in accordance with Clean Water Act, as amended (33 U.S.C. 1251 et.seq.; Chapter 42-35 pursuant to Chapters 46-12 and 42-17.1 of the Rhode Island General Laws of 1956, as amended).

If you desire to protest, you must attend the scheduled hearing and give sworn testimony. A notice of the time and place of such hearing will be furnished you as soon as possible after receipt of your request for hearing. If you desire to request a hearing, to receive consideration, it should be in writing and be received at this office on or before November 17, 2011.

It is expected that objectors will review the application and associate plans thoroughly. Comments that pertain to this Joint Notice must be submitted in writing and must be addressed to Rhode Island Coastal Resources Management Council and Rhode Island Dept of Environmental Management at the above referenced addresses.

kc

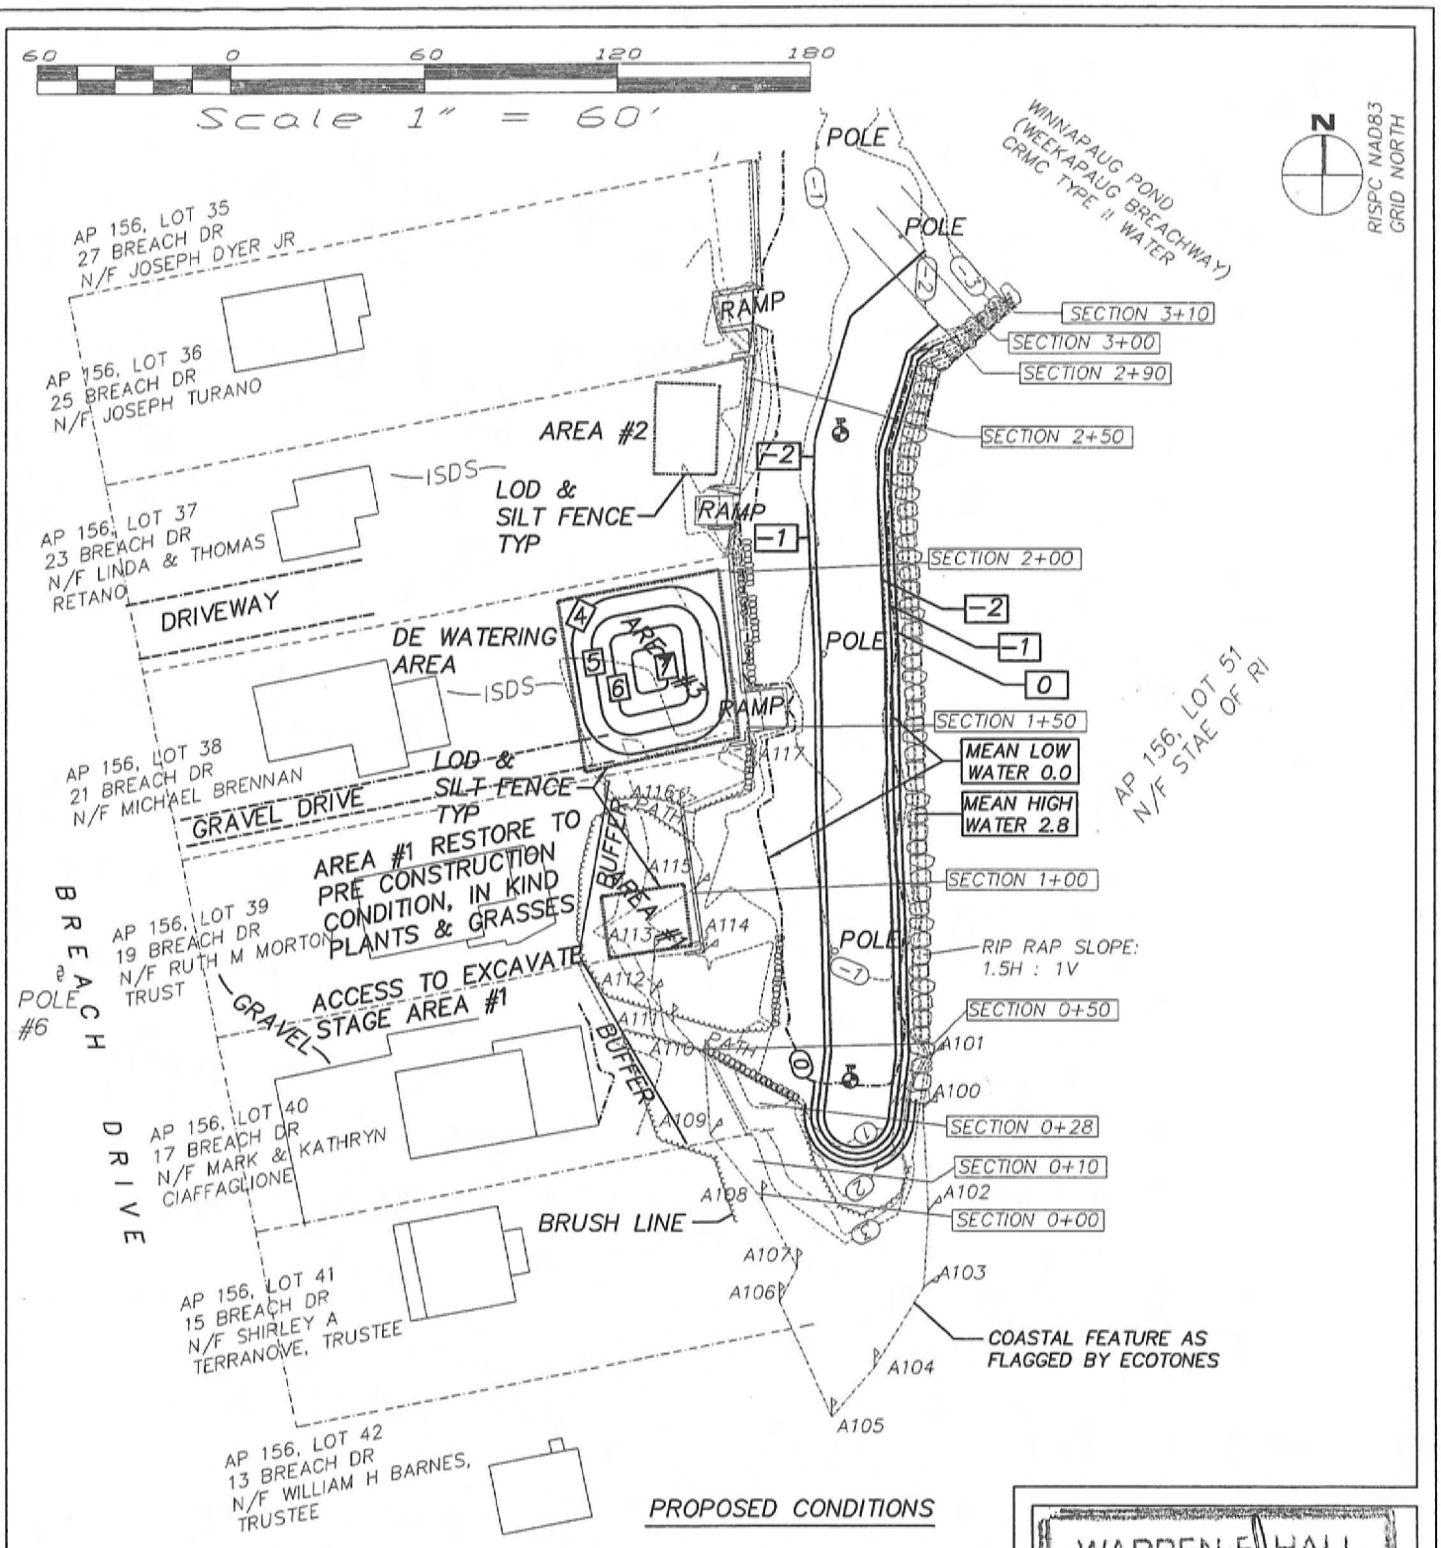

PROPOSED CONDITIONS

PLAN OF PROPOSED DREDGE FOR WEEKAPAUG BREACHWAY CHANNEL ALONG BREACH AVE PROPERTIES PREPARED FOR: JIM MORTON, MARK CIAFFAGLIONE, & SHIRLEY TERRANOVA, OWNERS OF LOTS 39, 40, & 41 AS SHOWN ON AP 156, WESTERLY, RI
PREPARED BY: WARREN HALL, CIVIL ENGINEER
SEPTEMBER 20, 2011 SHEET 3 OF 6

WARREN F. HALL
No. 5
REGISTERED PROFESSIONAL ENGINEER
9/23/11

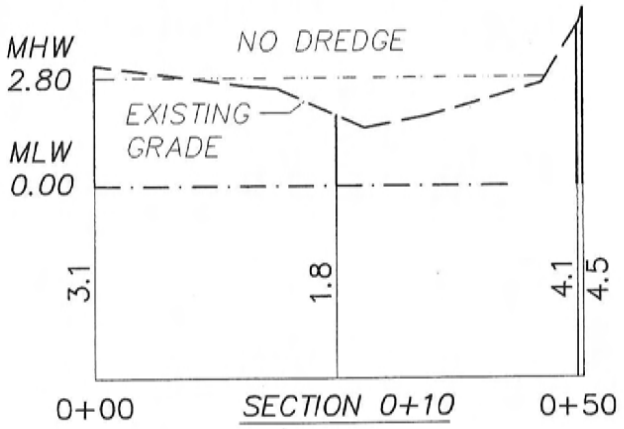

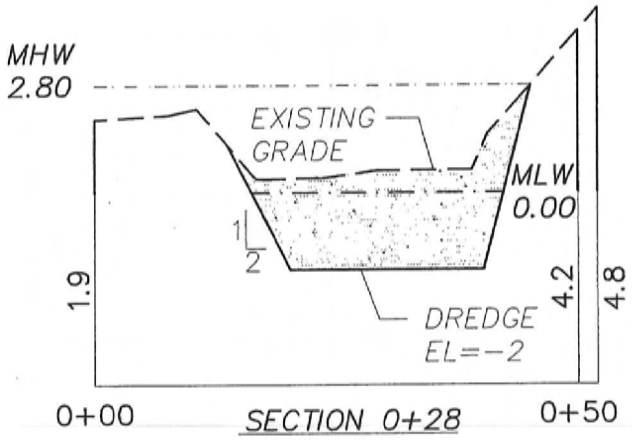

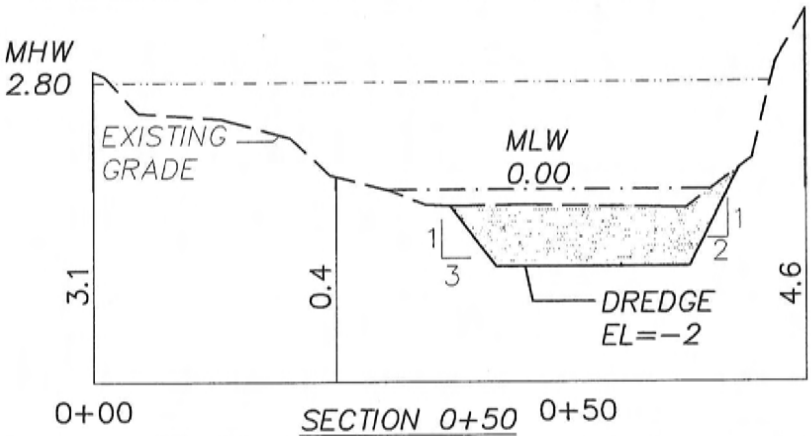

SCALE: H 1"=20, V 1"=5'

SECTIONS 0+10, 0+28, 0+50
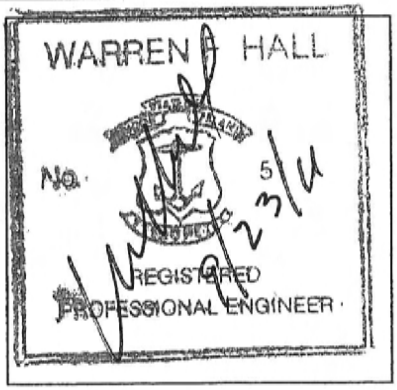
PLAN OF PROPOSED DREDGE FOR WEEKAPAUG BREACHWAY CHANNEL ALONG BREACH AVE PROPERTIES PREPARED FOR: JIM MORTON, MARK CIAFFAGLIONE, & SHIRLEY TERRANOVA, OWNERS OF LOTS 39, 40, & 41 AS SHOWN ON AP 156, WESTERLY, RI
PREPARED BY: WARREN HALL, CIVIL ENGINEER
SEPTEMBER 20, 2011 SHEET 4 OF 6