

State of Rhode Island
Coastal Resources Management Council
Oliver H. Stedman Government Center
4808 Tower Hill Road, Suite 3
Wakefield, RI 02879
(401)783-3370

State of Rhode Island
Department of Environmental Management
Office of Technical and Customer Asst.
235 Promenade Street
Providence, RI 02908-5767
(401)222-6822

JOINT PUBLIC NOTICE

CRMC File Number: 2017-12-040

Date: January 8, 2018

RIDEM Water Quality Certification Number: 17-236

These offices have under consideration the application of:

The Narragansett Electric Company d/b/a National Grid
40 Sylvan Road
Waltham, MA 02451

for State of Rhode Island Assent (in accordance with the Coastal Resources Management Program), and State of Rhode Island Water Quality Certification (in accordance with Chapter 42-35 pursuant to Chapters 46-12 and 42-17.1 of the RIGL, as amended) to:

Construct replacement/repairs of shoreline protection facilities along approximately 1,050 linear feet of the Providence River extending from the Point Street Bridge north to the north end of the South Street Substation in accordance with the submitted plans.

Project Location: Along the shoreline in the vicinity of 342 Eddy Street (and south to Point St.)

Street & Number: 342 Eddy Street

City/Town: Providence

Plat Number: 21 Lot Number: 253 (formerly 429)

Plans of the proposed work may be seen at the CRMC office in Wakefield.

In accordance with the Administrative Procedures Act (Chapter 42-35 of the Rhode Island General Laws) you may request a hearing on this matter. You are advised that if you have good reason to enter protests against the proposed work it is your privilege to do so. It is expected that objectors will review the application and plans thoroughly, visit site of proposed work if necessary, to familiarize themselves with the conditions and cite what law or laws, if any, would in their opinion be violated by the work proposed.

RICRMC/RIDEM Joint Public Notice
The Narragansett Electric Company d/b/a National Grid
CRMC File No. 2017-12-040
Page Two


This also serves as notice that the Rhode Island Department of Environmental Management, Office of Water Resources, Water Quality Certification Program has under consideration and review the same proposed activity as described above for compliance with the State's Water Quality Regulations (AUTHORITY: in accordance with Clean Water Act, as amended (33 U.S.C. 1251 et.seq.; Chapter 42-35 pursuant to Chapters 46-12 and 42-17.1 of the Rhode Island General Laws of 1956, as amended).

If you desire to protest, you must attend the scheduled hearing and give sworn testimony. A notice of the time and place of such hearing will be furnished you as soon as possible after receipt of your request for hearing. If you desire to request a hearing, to receive consideration, it should be in writing and be received at this office on or before February 8, 2018.

It is expected that objectors will review the application and associates plans thoroughly. Comments that pertain to this Joint Notice must be submitted in writing and must be addressed to Rhode Island Coastal Resources Management Council and Rhode Island Department of Environmental Management at the above referenced addresses.

G-1
SHEET 1 OF 3


[illegible]

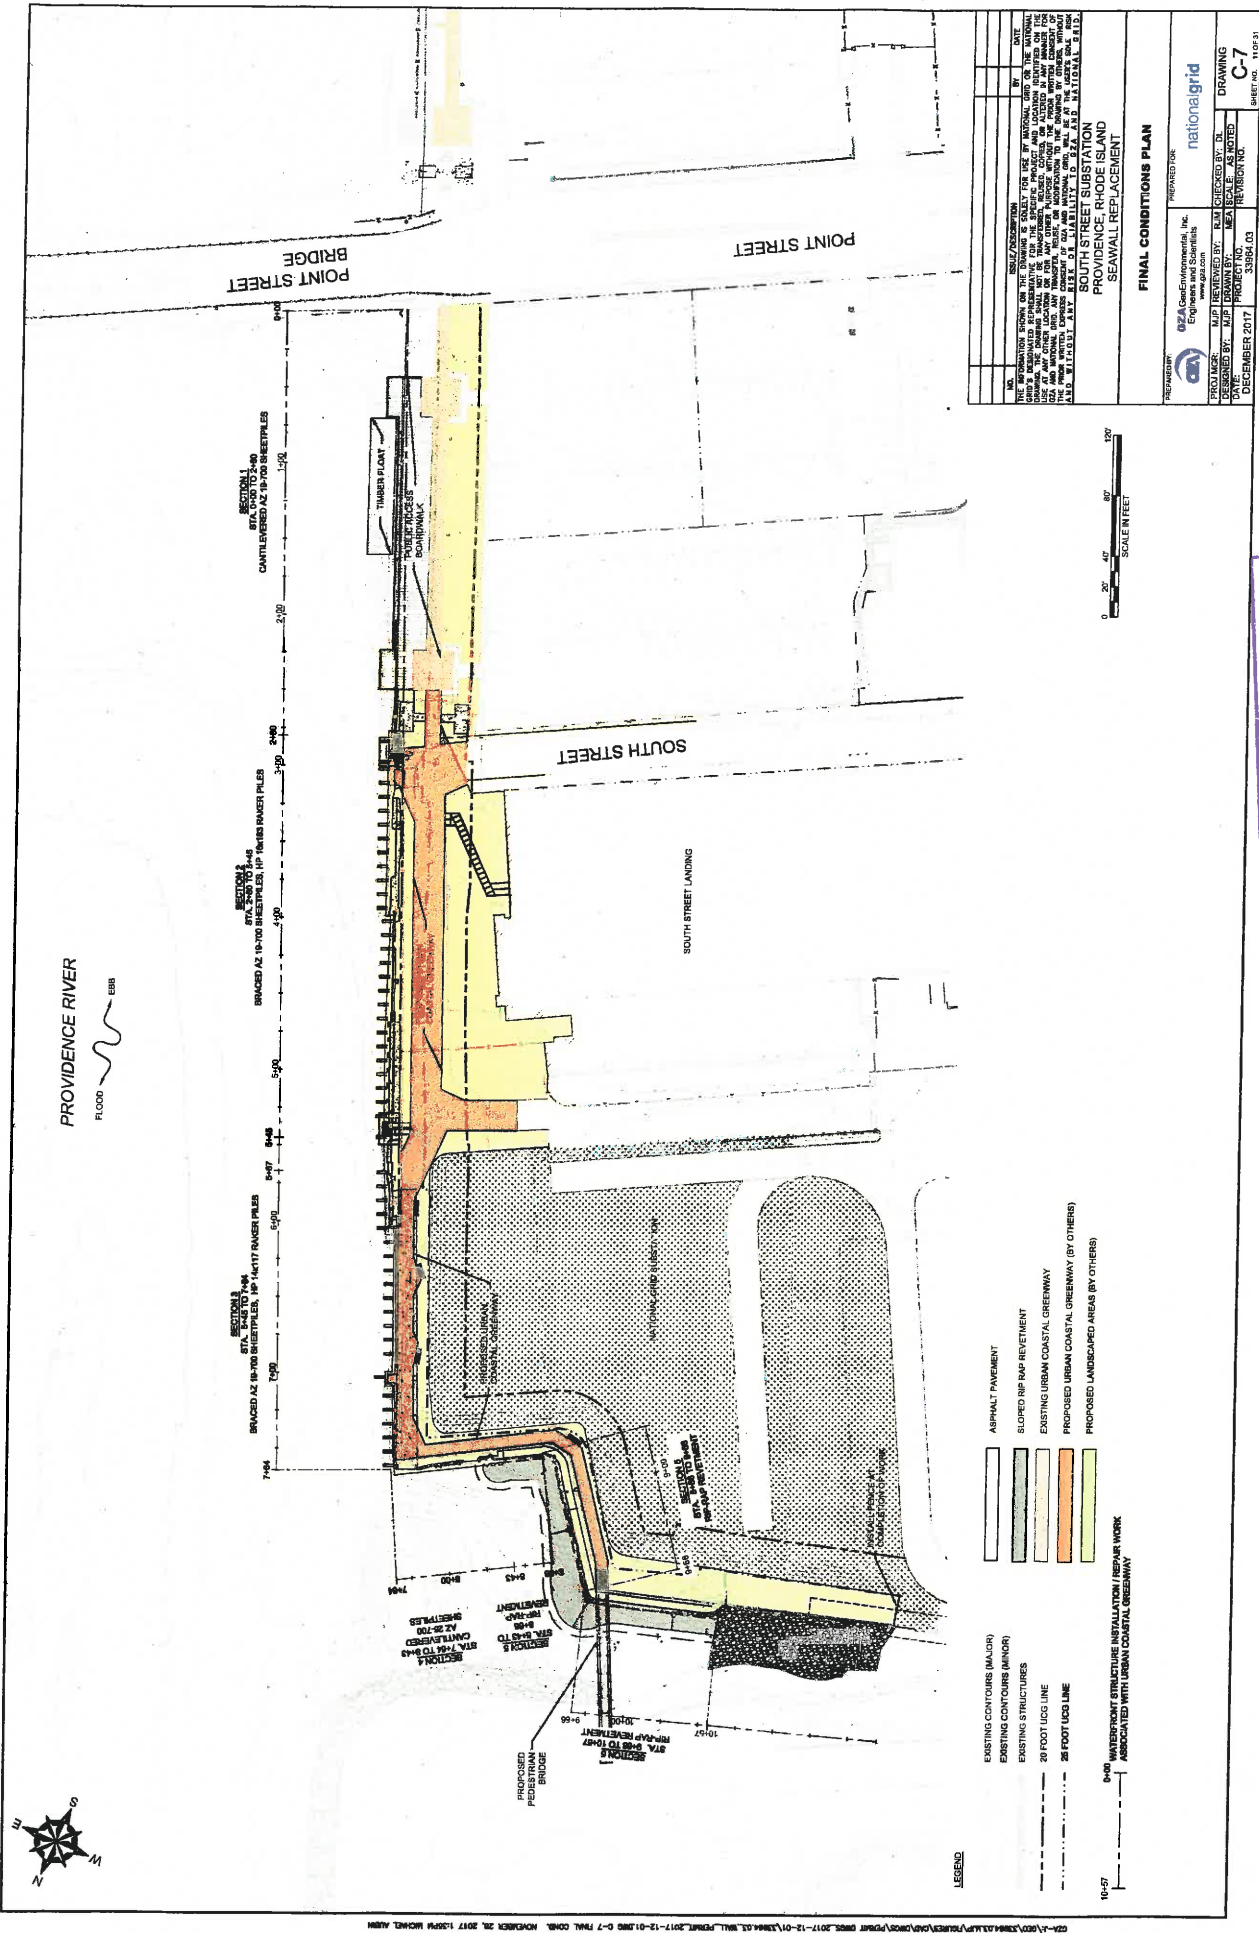

RECEIVED

JAN 05 2018

COASTAL RESOURCES

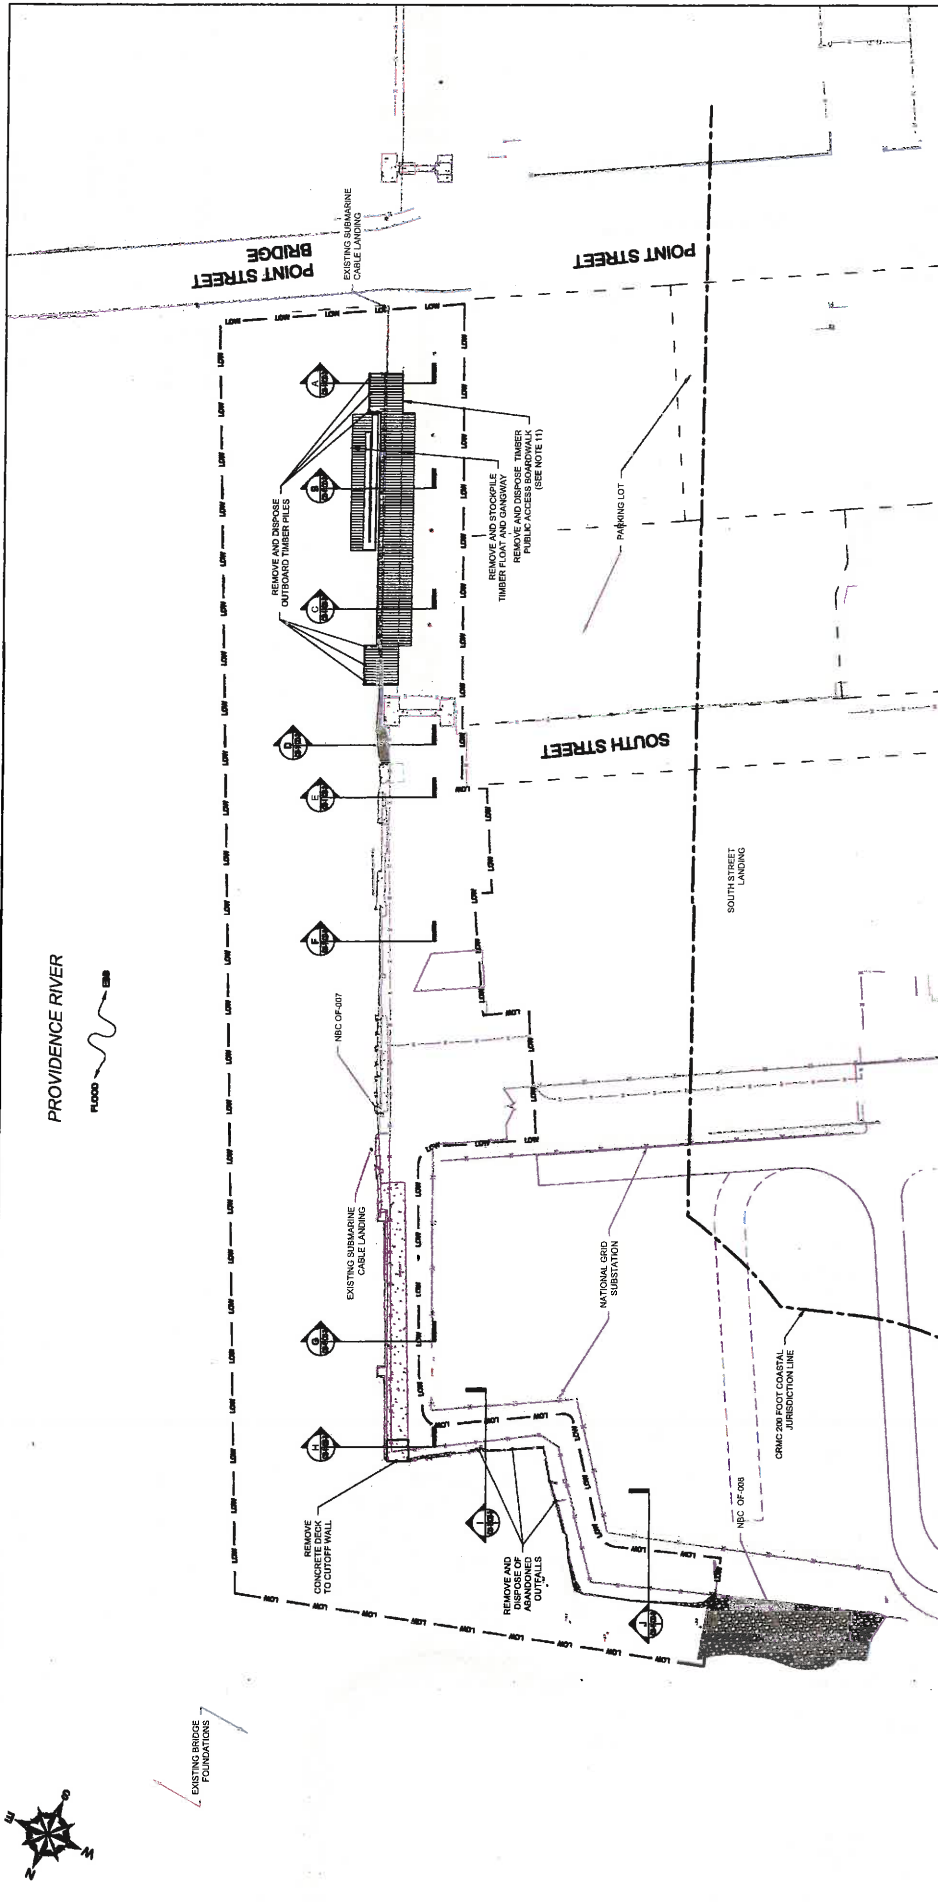

LEGEND

- EXISTING CONTOURS (MAJOR)
- EXISTING CONTOURS (MINOR)
- CRMC 200 FOOT COASTAL JURISDICTION LINE
- EXISTING STRUCTURES

DEMOLITION NOTES:

- REFER TO CONSTRUCTION SEQUENCE NOTES AND SPECIFICATIONS.
- PROVIDE TEMPORARY SHIELDING ROOM WITH WEIGHTED OR ANCHORED SILT CURTAIN, REFER TO TEMPORARY CONTROL PLAN DETAILS AND CONSTRUCTION SEQUENCE NOTES AND SPECIFICATIONS.
- PROVIDE TEMPORARY SUPPORT OF EXCAVATION WHEN NECESSARY TO PREVENT UNDERMINING OR FAILURE OF EXISTING STRUCTURES.
- THE CONTRACTOR SHALL EXERCISE ALL NECESSARY TO PREVENT ANY DAMAGE TO EXISTING UTILITIES BY OR AS A RESULT OF HIS OPERATIONS. PROVIDE TEMPORARY SUPPORT OF EXCAVATION WHEN NECESSARY TO PREVENT DAMAGE TO EXISTING UTILITIES WITHOUT OVERSTRESSING ANY PART OF THE STRUCTURE. ANY DAMAGE RESULTING IN THE CONTRACTOR'S OPERATION SHALL BE REPAIRED AT NO ADDITIONAL COST TO THE OWNER.
- THE CONTRACTOR SHALL HAVE SOLE RESPONSIBILITY FOR PROVIDING ALL MATERIALS, EQUIPMENT, AND LABOR FOR THE DEMOLITION OF EXISTING STRUCTURES AND UTILITIES. THE CONTRACTOR SHALL BE RESPONSIBLE FOR ANY MATERIALS, EQUIPMENT OR TOOLS STOLEN OR LOST.
- THE CONTRACTOR IS RESPONSIBLE FOR DISPOSAL OF DEMOLITION MATERIALS IN ACCORDANCE WITH ALL APPLICABLE REGULATIONS. EXCAVATED MATERIALS UNSUITABLE FOR RE-USE AS DRAINAGE FILL SHALL BE STORED AT THE WORK AREA AT A LOCATION DESIGNATED BY THE OWNER FOR REMOVAL BY OWNER.

DEMOLITION PLAN

SOUTH STREET SUBSTATION
PROVIDENCE RHODE ISLAND
SEAWALL REPLACEMENT

DEMOLITION PLAN





RECEIVED
JAN 05 2018








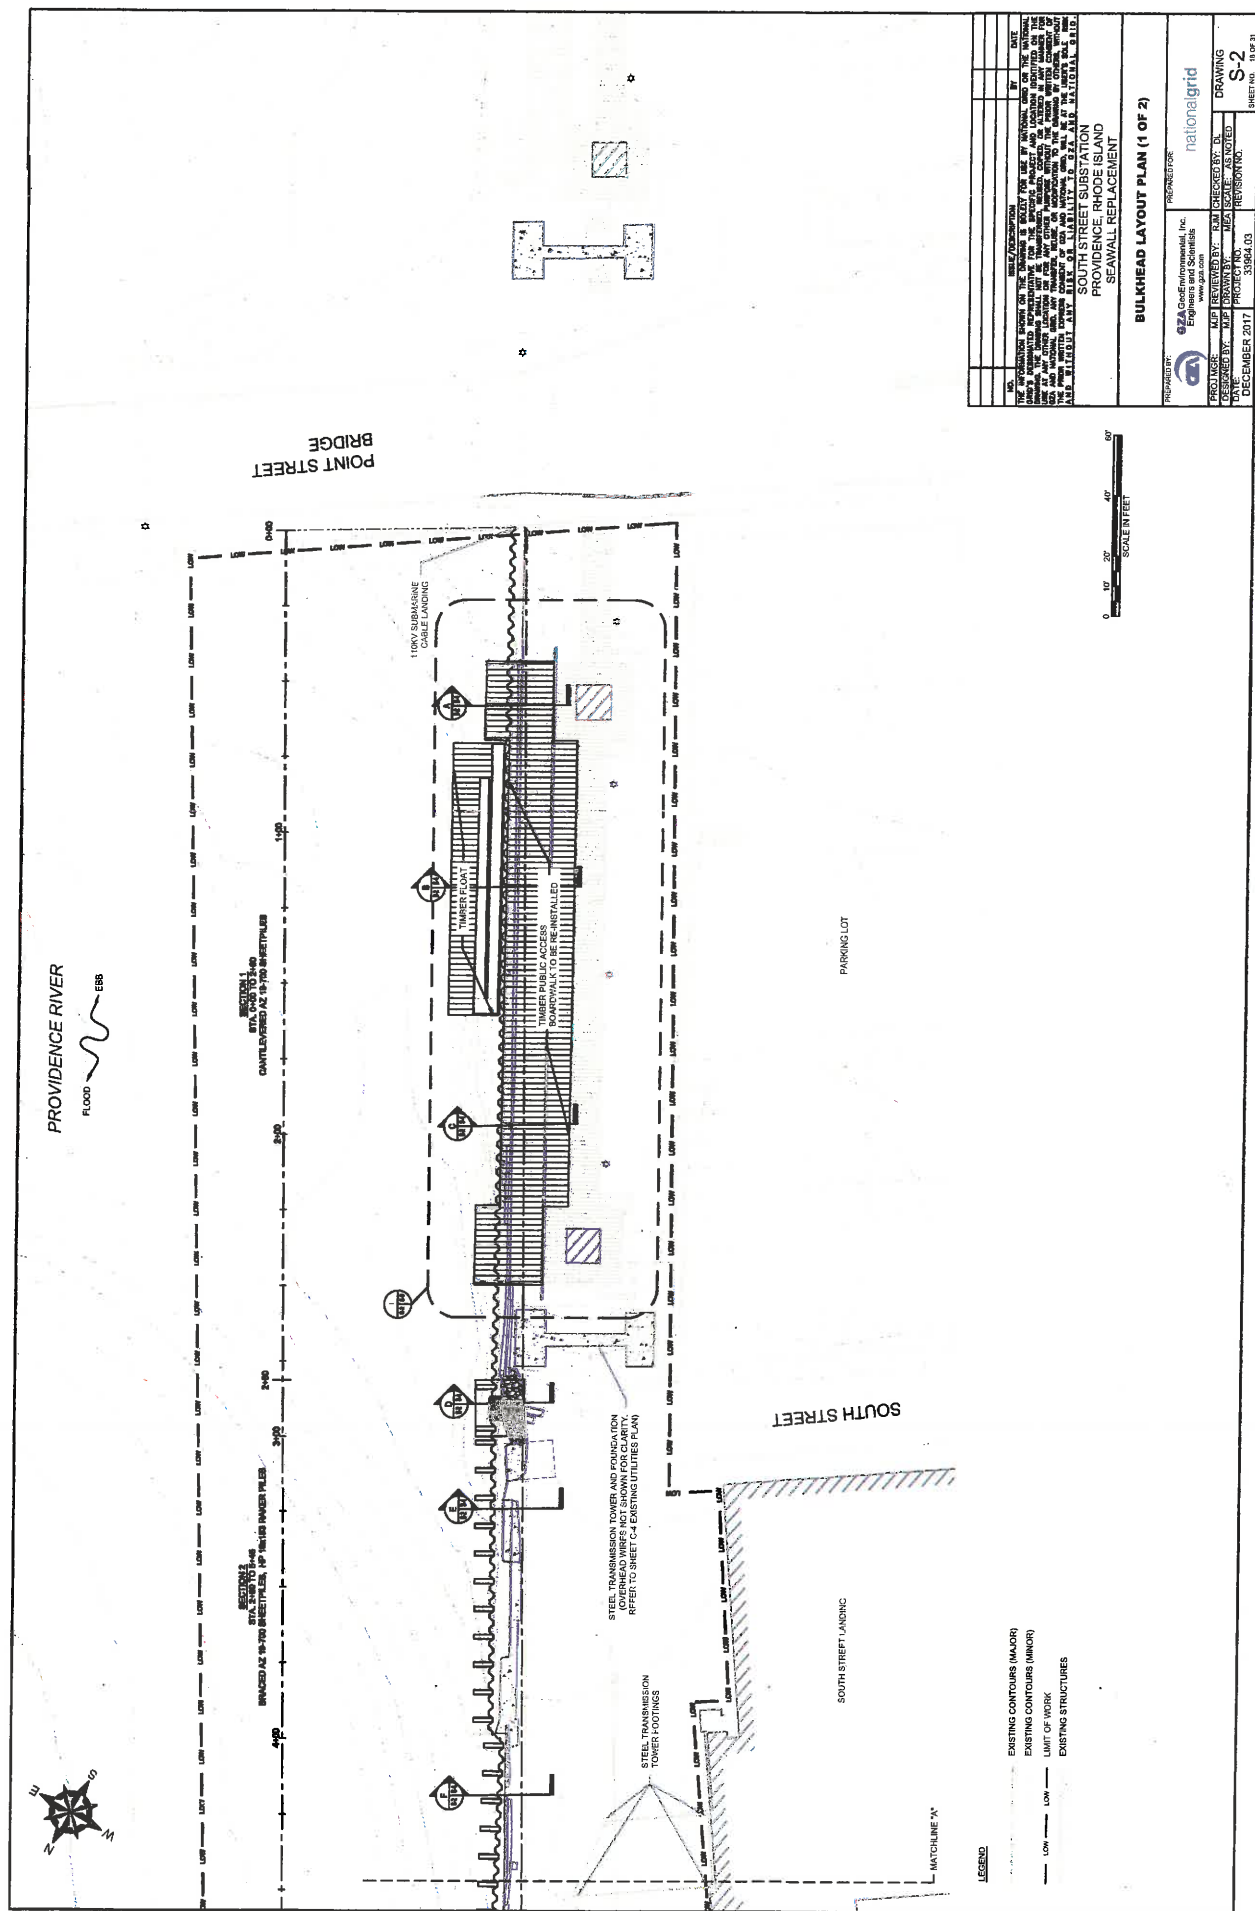


RECEIVED
JAN 05 2018
COASTAL RESOURCES
CONSERVATION

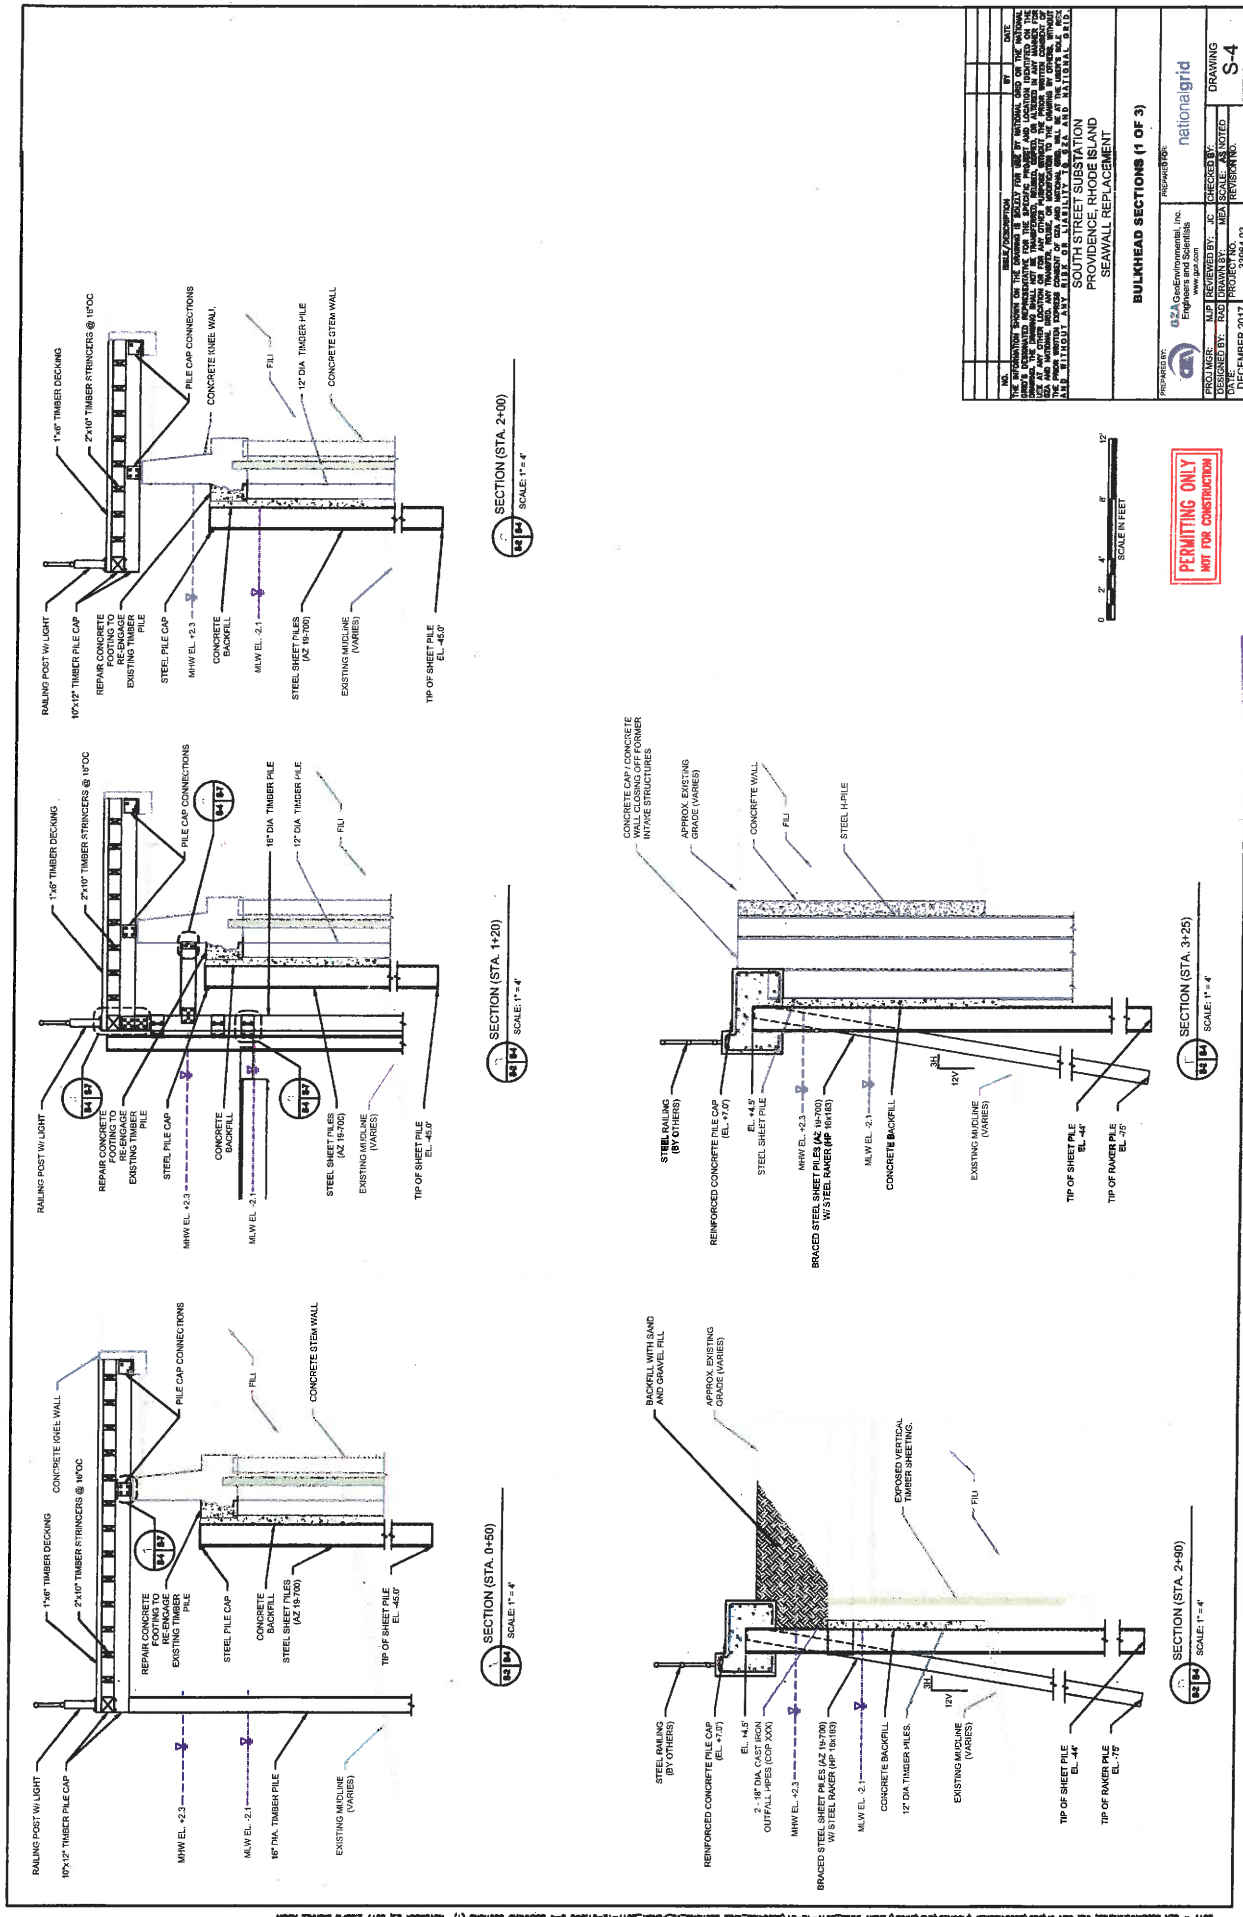

RECEIVED
JAN 05 2018
COASTAL RESOURCES
MANAGEMENT COUNCIL




COASTAL RESOURCES

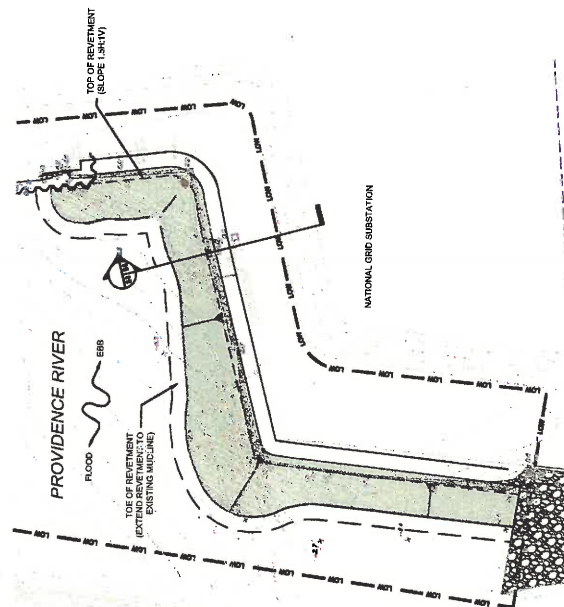

LEGEND

EXISTING CONTOURS (MAJOR)	LOW	LOW
EXISTING CONTOURS (MINOR)		
LIMIT OF WORK		
EXISTING STRUCTURES		

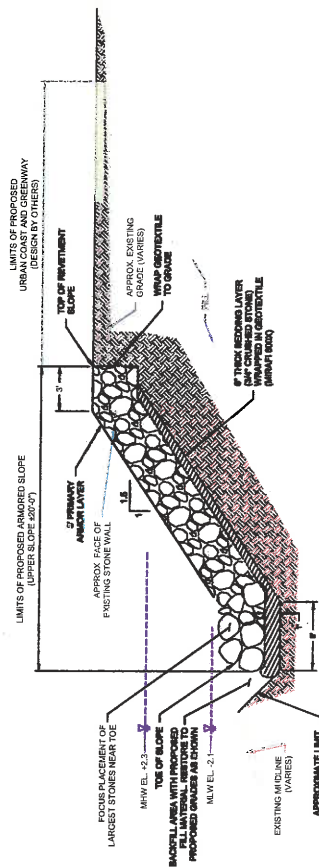

SECTION (STA. 8+35 TO 9+00)
SCALE: 1"=4'

RIP RAP GRADATION REQUIREMENTS	
PRIMARY ARMOR LAYER	
MODOT R-9	
% LESS THAN	STONE SIZE (IN.)
0-15%	8
0-50%	13
100%	26

3/4" CRUSHED STONE GRADATION REQUIREMENTS	
% LESS THAN	SEIVE SIZE
100	3/4 INCH
90-100	1/2 INCH
30-60	3/8 INCH
0-15	No. 4
0-5	No. 8

[illegible]

**PERMITTING ONLY
NOT FOR CONSTRUCTION**

RECEIVED

JAN 05 2018

COASTAL RESOURCES
MANAGEMENT COUNCIL