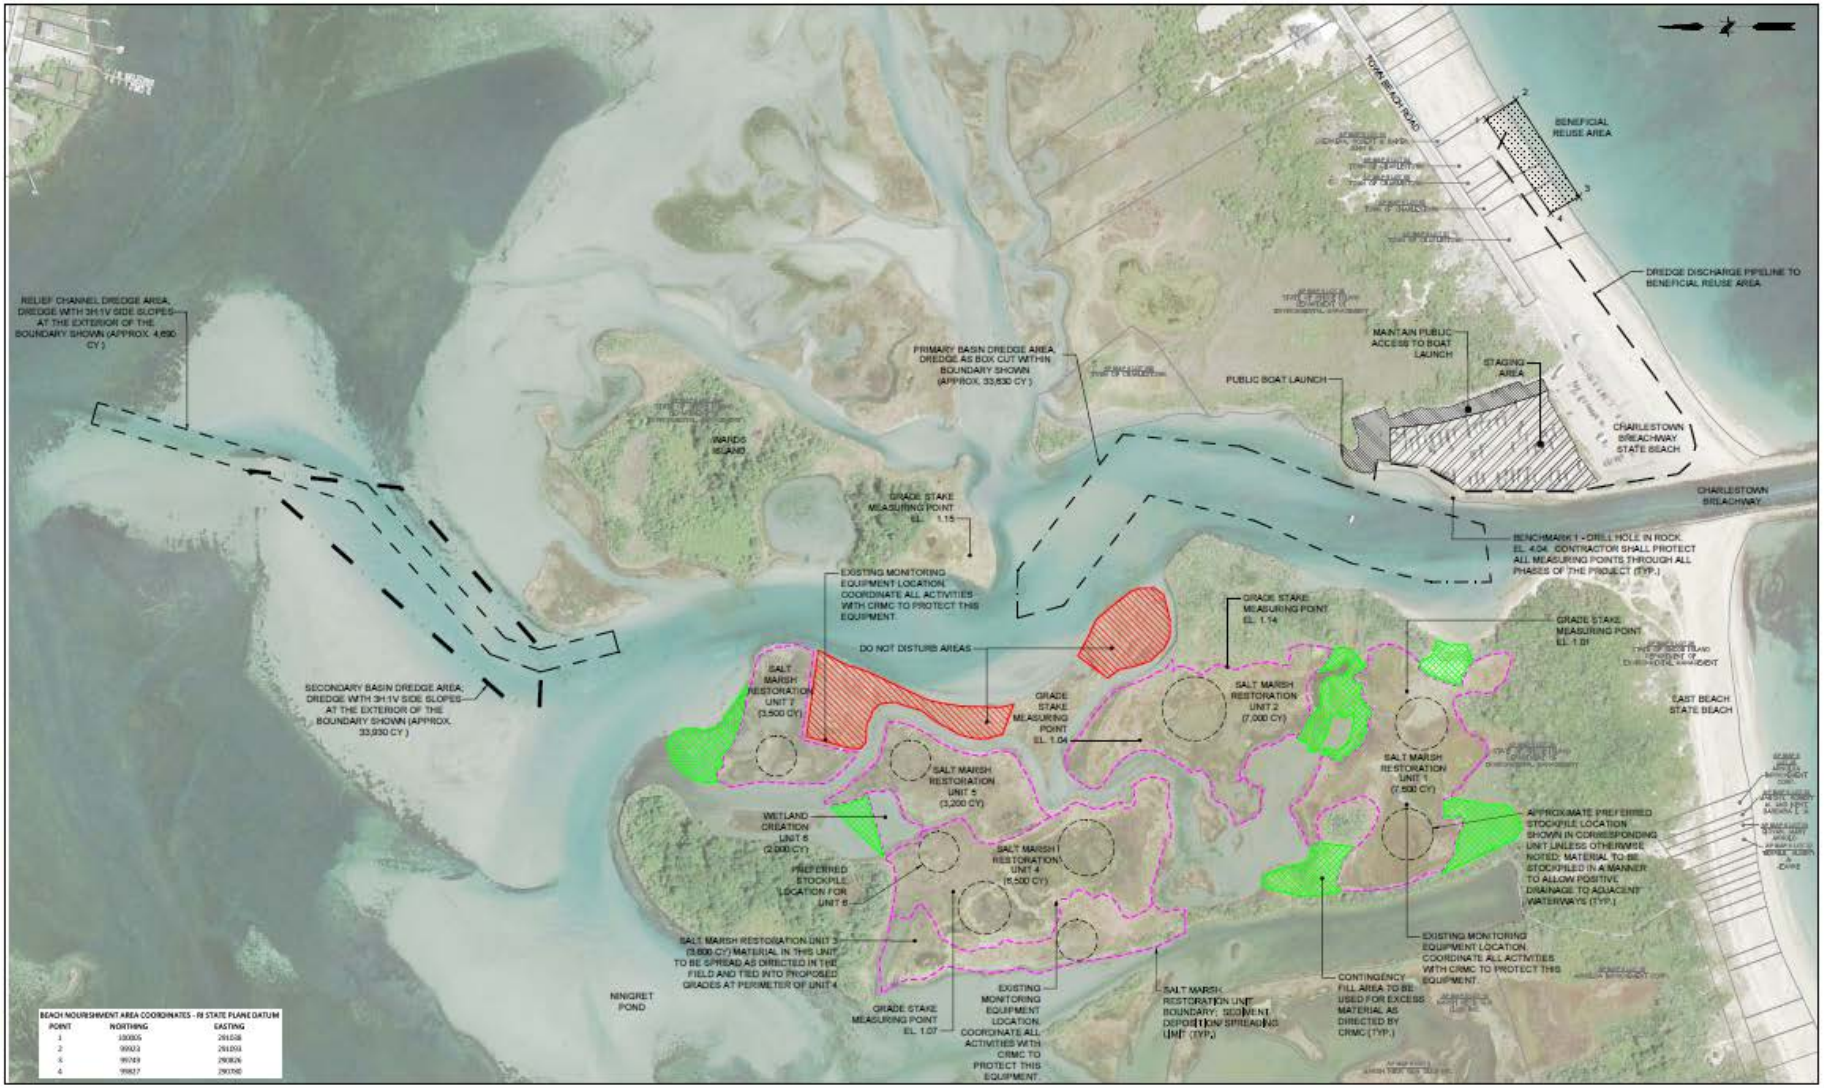

BEACH NOURISHMENT AREA COORDINATES - RI STATE PLANE DATUM

POINT	NORTHING	EASTING
1	100005	261038
2	99923	261051
3	99749	290826
4	99827	290780

No.	DATE	DESCRIPTION	DESIGNER	REVIEWER
1	4/1/2016	UPDATED FOR 2016 PROJECT	VHF	NSA/EA

SEAL

SEAL

SCALE:
HORZ.: AS NOTED
VERT.: AS NOTED
DATUM:
HORZ.: NAD83
VERT.: NAVD88
100 75 0 100
GRAPHIC SCALE

FUSS & O'NEILL
317 IRON HORSE WAY, SUITE 204
PROVIDENCE, RI 02908
401.861.3070
www.fuss-o.com

COASTAL RESOURCES MANAGEMENT COUNCIL

OVERALL DREDGE AND SITE RESTORATION PLAN

SOUTH SHORE MANAGEMENT AREA
NINIGRET POND

CHARLESTOWN RHODE ISLAND

PROJ. No.: 20141224.A10
DATE: APRIL 2016

GI-002